

THIS DRAWING IS UNPUBLISHED. RELEASED FOR PUBLICATION AUG ,2006.
© COPYRIGHT 2009 BY TYCO ELECTRONICS CORPORATION. ALL RIGHTS RESERVED.

LOC	DIST
DW	—

REVISIONS

P	LTR	DESCRIPTION	DATE	DWN	APVD
	A3	REVISED (ECR-12-017818)	09OCT12	JL	WK

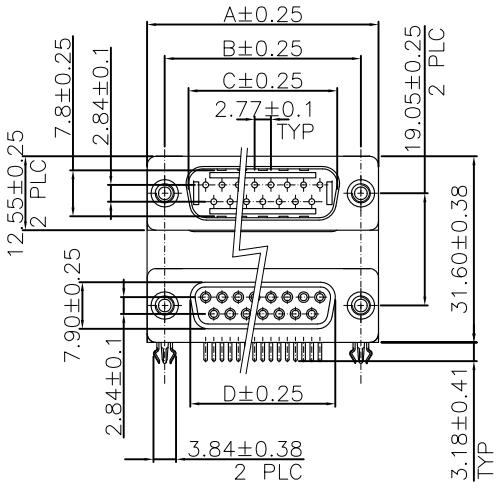

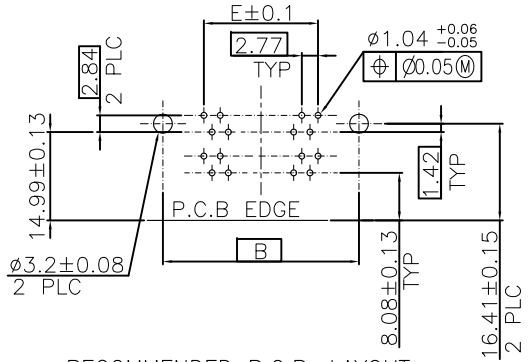



RECOMMENDED P.C.B. LAYOUT


NOTES:


1. MATERIAL:
   1.1 HOUSING/BACK COVER:
   THERMOPLASTIC, UL94V-0; COLOR: SEE TABLE.
   1.2 CONTACTS: COPPER ALLOY
   1.3 BOARDLOCK: COPPER ALLOY
   1.3 BRACKET: ZINC ALLOY
   1.4 SHELL: STEEL
2. FINISH:
   2.1 CONTACT:
   GOLD PLATING (SEE TABLE) ON CONTACT AREA.
   2.54μm[100μ"] MIN. MATTE TIN PLATING ON SOLDER TAIL AREA,
   1.27μm[50μ"] MIN. NICKEL UNDERPLATING OVERALL.
   2.2 BOARDLOCK:
   1.52μm[60μ"] MIN. MATTE TIN PLATING OVERALL.
   1.27μm[50μ"] MIN. NICKEL UNDERPLATING OVERALL.
   2.3 SHELL:
   1.52μm[60μ"] MIN. BRIGHT TIN PLATING OVERALL.
3. WAVE SOLDER CAPABLE TO 265°C
   PER TE SPEC. 109-202, CONDITION B.

4 OBSOLETE PARTS: OBSOLETE CIS STREAMLINING PER D.RENAUD/D.SINISI

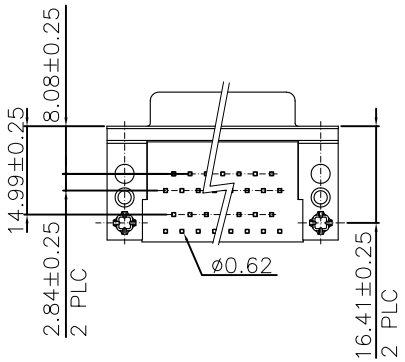

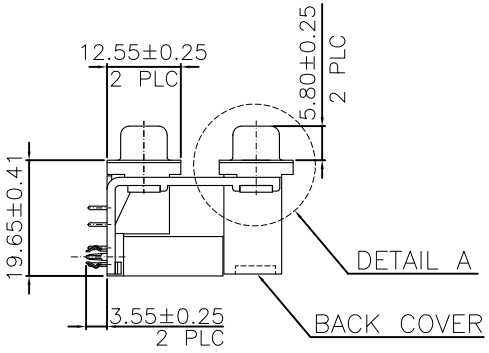

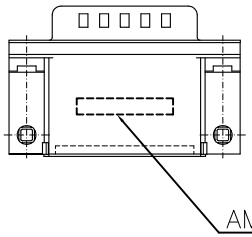

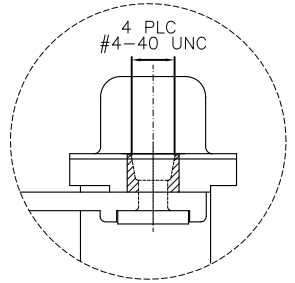

DETAIL A

X-1734282-6	30 u"	PC99/ACTUAL COLOR	37-37 NOT AVAILABLE
X-1734282-5	10 u"	PC99/ACTUAL COLOR	
X-1734282-4	GOLD FLASH	PC99/ACTUAL COLOR	
X-1734282-3	30 u"	BLACK	
X-1734282-2	10 u"	BLACK	
X-1734282-1	GOLD FLASH	BLACK	
PART NO.	GOLD PLATING	HSG COLOR	

3-1734282-X	37-37	69.34	63.50	55.42	54.80	49.86
2-1734282-X	25-25	53.10	47.04	38.96	38.30	33.24
1-1734282-X	15-15	39.30	33.30	25.25	24.60	19.39
1734282-X	9-9	30.95	24.99	16.92	16.20	11.08
PART NO.	PINS	A	B	C	D	E

	3-1734282-3
	~~3-1734282-2~~
	~~3-1734282-1~~
4 OBSOLETE	~~2-1734282-6~~
	~~2-1734282-5~~
OBSOLETE	~~2-1734282-4~~
	~~2-1734282-3~~
	~~2-1734282-2~~
	2-1734282-1
	PART NO.

4 OBSOLETE	~~1-1734282-6~~
	~~1-1734282-5~~
	~~1-1734282-4~~
	1-1734282-3
4 OBSOLETE	~~1-1734282-2~~
	1-1734282-1
4 OBSOLETE	~~1734282-6~~
OBSOLETE	~~1734282-5~~
OBSOLETE	~~1734282-4~~
OBSOLETE	~~1734282-3~~
OBSOLETE	~~1734282-2~~
	1734282-1
	PART NO.

THIS DRAWING IS A CONTROLLED DOCUMENT.

DIMENSIONS: MM

TOLERANCES UNLESS OTHERWISE SPECIFIED:
0 PLC ± 0.5
1 PLC ± 0.3
2 PLC ± 0.2
3 PLC ± –
4 PLC ± –
ANGLES ± 3°

MATERIAL: SEE NOTE

FINISH: SEE NOTE

DWN	S. CHIEN 18MAY2009
CHK	S. CHIEN 18MAY2009
APVD	W. KODAMA 18MAY2009
PRODUCT SPEC	108-57517
APPLICATION SPEC	501-57590
WEIGHT	– GRAMS

TE Connectivity

NAME: D-SUB STACKED PLUG OVER RCPT, R/A TYPE, THREAD INSERTS

SIZE	CAGE CODE	DRAWING NO	RESTRICTED TO
A3	00779	C-1734282	—


CUSTOMER DRAWING | SCALE — | SHEET 1 OF 2 | REV A3

THIS DRAWING IS UNPUBLISHED. RELEASED FOR PUBLICATION AUG ,2006.
© COPYRIGHT 2009 BY TYCO ELECTRONICS CORPORATION. ALL RIGHTS RESERVED.

LOC	DIST
DW	—


REVISIONS

P	LTR	DESCRIPTION	DATE	DWN	APVD
		SEE SHEET 1.			

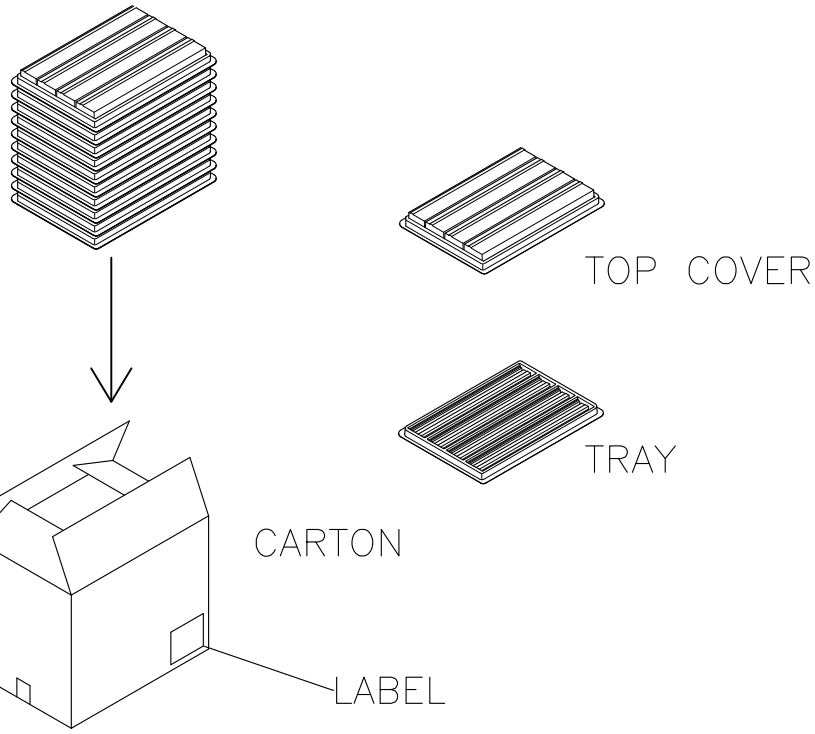

NOTE :
1. DIMENSION :
   TRAY : L=310, W=215, H=30
   CARTON : L=335, W=230, H=280
2. TRAY : PS or PET
3. QUANTITY:

PIN NO.	9-9	15-15	25-25	37-37
PCS/TRAY	36	28	20	16
TRAY/CARTON	10	10	10	10
PCS/CARTON	360	280	200	160
NET WT.(KG/CARTON)	9.72	9.62	9.38	10.3
GROSS WT.(KG/CARTON)	11.22	11.05	10.81	11.46

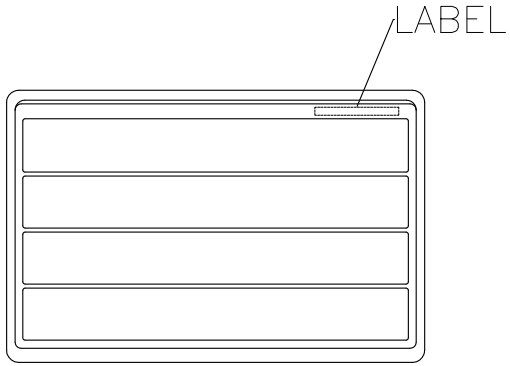

TRAY LAYOUT

THIS DRAWING IS A CONTROLLED DOCUMENT.

DIMENSIONS: MM

TOLERANCES UNLESS OTHERWISE SPECIFIED:
0 PLC ± –
1 PLC ± –
2 PLC ± –
3 PLC ± –
4 PLC ± –
ANGLES ± –

MATERIAL –

FINISH –

DWN
CHK
APVD
PRODUCT SPEC —
APPLICATION SPEC —
WEIGHT —

TE Connectivity

NAME
D-SUB STACKED PLUG OVER RCPT, R/A TYPE, THREAD INSERTS

SIZE	CAGE CODE	DRAWING NO	RESTRICTED TO
A3	00779	C-1734282	—

CUSTOMER DRAWING | SCALE — | SHEET 2 OF 2 | REV A3


Компания «ЭлектроПласт» предлагает заключение долгосрочных отношений при поставках импортных электронных компонентов на взаимовыгодных условиях!

Наши преимущества:

- Оперативные поставки широкого спектра электронных компонентов отечественного и импортного производства напрямую от производителей и с крупнейших мировых складов;
- Поставка более 17-ти миллионов наименований электронных компонентов;
- Поставка сложных, дефицитных, либо снятых с производства позиций;
- Оперативные сроки поставки под заказ (от 5 рабочих дней);
- Экспресс доставка в любую точку России;
- Техническая поддержка проекта, помощь в подборе аналогов, поставка прототипов;
- Система менеджмента качества сертифицирована по Международному стандарту ISO 9001;
- Лицензия ФСБ на осуществление работ с использованием сведений, составляющих государственную тайну;
- Поставка специализированных компонентов (Xilinx, Altera, Analog Devices, Intersil, Interpoint, Microsemi, Aeroflex, Peregrine, Syfer, Eurofarad, Texas Instrument, Miteq, Cobham, E2V, MA-COM, Hittite, Mini-Circuits,General Dynamics и др.);

Помимо этого, одним из направлений компании «ЭлектроПласт» является направление «Источники питания». Мы предлагаем Вам помощь Конструкторского отдела:

- Подбор оптимального решения, техническое обоснование при выборе компонента;
- Подбор аналогов;
- Консультации по применению компонента;
- Поставка образцов и прототипов;
- Техническая поддержка проекта;
- Защита от снятия компонента с производства.

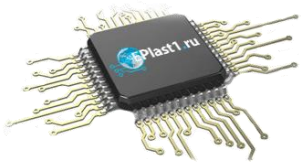

Как с нами связаться

Телефон: 8 (812) 309 58 32 (многоканальный)
Факс: 8 (812) 320-02-42
Электронная почта: org@eplast1.ru
Адрес: 198099, г. Санкт-Петербург, ул. Калинина, дом 2, корпус 4, литера А.