

THIS DRAWING IS UNPUBLISHED. RELEASED FOR PUBLICATION -,- .
© COPYRIGHT - By - ALL RIGHTS RESERVED.


LOC	DIST
AD	25

REVISIONS


P	LTR	DESCRIPTION	DATE	DWN	APVD
	L	REVISED PER ECO-15-004725	26MAR2015	AP	RP

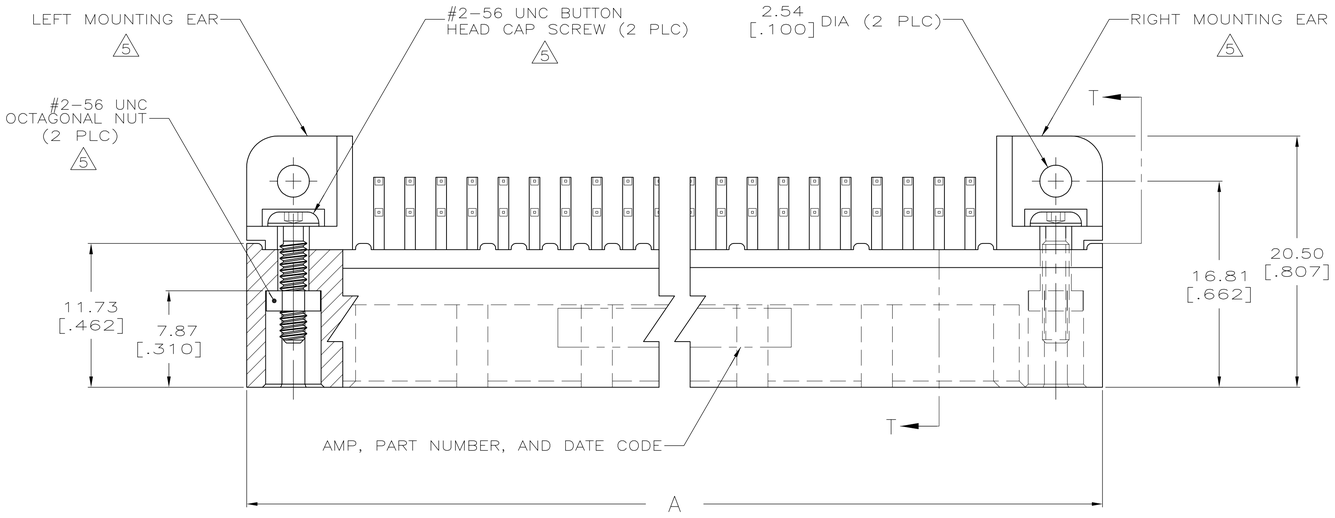

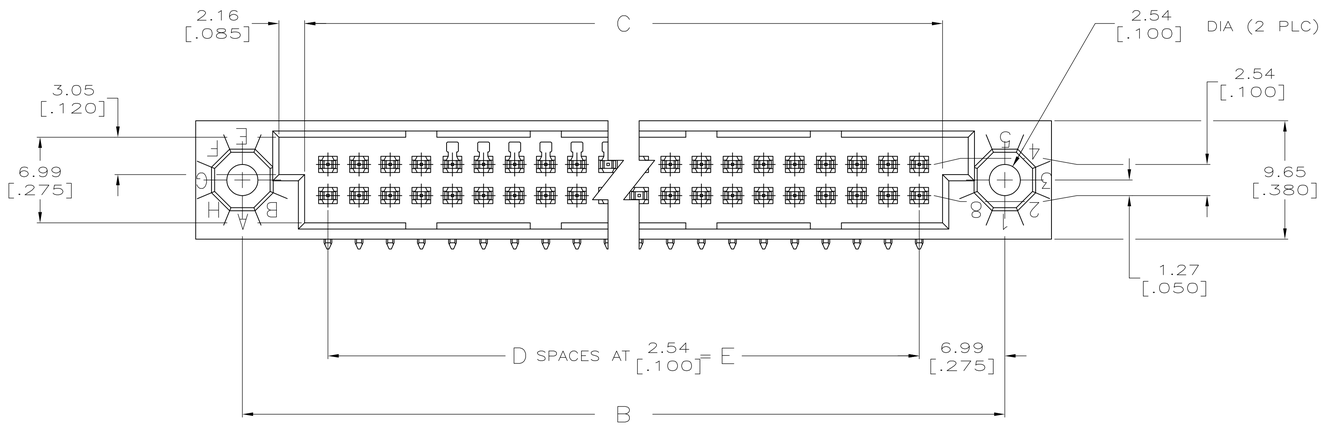

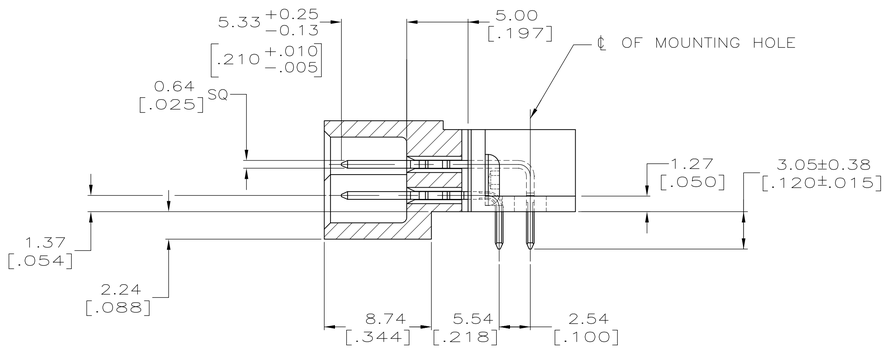

SECTION T-T

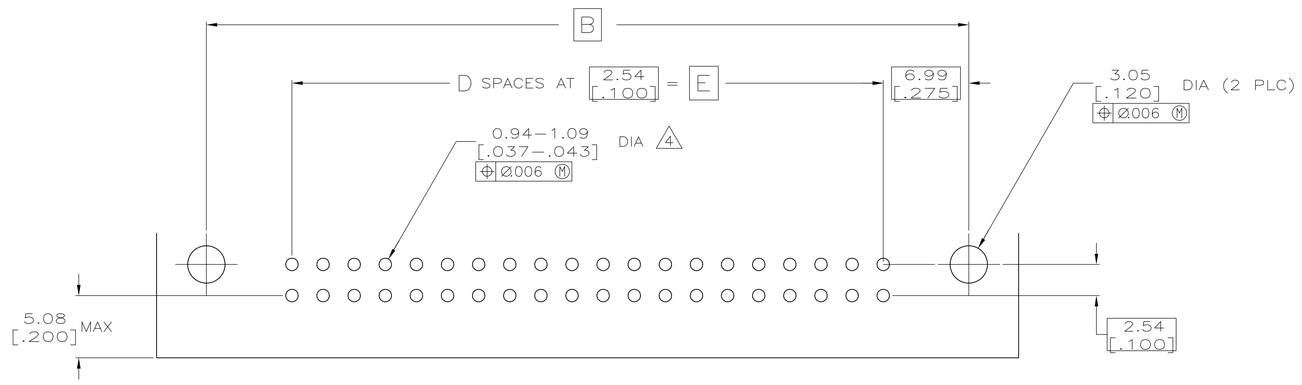

RECOMMENDED P.C. BOARD LAYOUT

THIS DRAWING IS A CONTROLLED DOCUMENT.

DIMENSIONS: mm [INCHES]

TOLERANCES UNLESS OTHERWISE SPECIFIED:
0 PLC ± –
1 PLC ± –
2 PLC ± –
3 PLC ± 0.13 [.005]
4 PLC ± –
ANGLES ± –

MATERIAL 1 2

FINISH 3

DWN R.K. SEIFRIED 05/18/90
CHK F. KIBLER 8-18-92
APVD –
PRODUCT SPEC —
APPLICATION SPEC —
WEIGHT —

TE Connectivity

NAME HDI, 2 ROW, RIGHT ANGLE PIN ASSEMBLY, WITH MOUNTING EARS, 3.05 [.120] LONG SOLDER TAILS, 0.00076[.000030] GOLD PLATE

SIZE	CAGE CODE	DRAWING NO	RESTRICTED TO
A1	00779	C-533295	—

CUSTOMER DRAWING | SCALE 4:1 | SHEET 1 OF 2 | REV L

THIS DRAWING IS UNPUBLISHED. RELEASED FOR PUBLICATION -,- .
© COPYRIGHT - By - ALL RIGHTS RESERVED.

LOC	DIST
AD	25

REVISIONS

P	LTR	DESCRIPTION	DATE	DWN	APVD
	–	SEE SHEET 1	–	—	—

△1 HOUSING MATERIAL: THERMOPLASTIC, COLOR—NATURAL.

△2 CONTACT MATERIAL: PHOSPHOR BRONZE.

△3 CONTACT FINISH: .00127—.00254 [.000050—.000100] NICKEL UNDERPLATE ALL OVER; .00076 [.000030] GOLD PLATE IN CONTACT AREA, TIN—LEAD PLATED SOLDER TAILS.

△4 RIGHT ANGLE PIN RECOMMENDED P.C. BOARD HOLE SIZES ARE 0.94—1.09 [.037—.043]; RECOMMENDED PAD DIA IS 1.52 [.060].

△5 MOUNTING EARS AND HARDWARE PURCHASED SEPARATELY, KIT PART NUMBER 533050—1.

6. DIMENSIONS IN BRACKETS ARE IN INCHES.

△7 PART NUMBER IS OBSOLETE.

△8 OBSOLETE PARTS: OBSOLETE CIS STREAMLINING PER D.RENAUD/D.SINISI

	E	D	C	B	A	POSN	PART NUMBER
△7	———	——	———	———	———	——	1—533295—9
△7	———	——	———	———	———	——	1—533295—8
△7	———	——	———	———	———	——	1—533295—7
△7	———	——	———	———	———	——	1—533295—6
△7	———	——	———	———	———	——	1—533295—5
	187.96 [7.400]	74	191.77 [7.550]	201.93 [7.950]	209.55 [8.250]	150	1—533295—4
△7	———	——	———	———	———	——	1—533295—3
△7	———	——	———	———	———	——	1—533295—2
△7	———	——	———	———	———	——	1—533295—1
△7	———	——	———	———	———	——	1—533295—0
△8 OBSOLETE	124.46 [4.900]	49	128.27 [5.050]	138.43 [5.450]	146.05 [5.750]	100	~~533295—9~~
△7	———	——	———	———	———	——	533295—8
△7	———	——	———	———	———	——	533295—7
△7	———	——	———	———	———	——	533295—6
△7	———	——	———	———	———	——	533295—5
	60.96 [2.400]	24	64.77 [2.550]	74.93 [2.950]	82.55 [3.250]	50	533295—4
△7	———	——	———	———	———	——	533295—3
△7	35.56 [1.400]	~~14~~	39.37 [1.550]	49.53 [1.950]	57.15 [2.250]	~~30~~	533295—2
△7	22.86 [.900]	9	26.67 [1.050]	36.83 [1.450]	44.45 [1.750]	20	533295—1

THIS DRAWING IS A CONTROLLED DOCUMENT.

DIMENSIONS: mm [INCHES]

TOLERANCES UNLESS OTHERWISE SPECIFIED:
0 PLC ± –
1 PLC ± –
2 PLC ± –
3 PLC ± 0.13 [.005]
4 PLC ± –
ANGLES ± –

MATERIAL △1 △2

FINISH △3

DWN R.K. SEIFRIED 05/18/90
CHK F. KIBLER 8-18-92
APVD –
PRODUCT SPEC —
APPLICATION SPEC —
WEIGHT —

TE Connectivity

NAME
HDI, 2 ROW, RIGHT ANGLE PIN ASSEMBLY, WITH MOUNTING EARS, 3.05 [.120] LONG SOLDER TAILS, 0.00076[.000030] GOLD PLATE

SIZE	CAGE CODE	DRAWING NO	RESTRICTED TO
A1	00779	C-533295	—

CUSTOMER DRAWING | SCALE 4:1 | SHEET 2 OF 2 | REV L


Компания «ЭлектроПласт» предлагает заключение долгосрочных отношений при поставках импортных электронных компонентов на взаимовыгодных условиях!

Наши преимущества:

- Оперативные поставки широкого спектра электронных компонентов отечественного и импортного производства напрямую от производителей и с крупнейших мировых складов;
- Поставка более 17-ти миллионов наименований электронных компонентов;
- Поставка сложных, дефицитных, либо снятых с производства позиций;
- Оперативные сроки поставки под заказ (от 5 рабочих дней);
- Экспресс доставка в любую точку России;
- Техническая поддержка проекта, помощь в подборе аналогов, поставка прототипов;
- Система менеджмента качества сертифицирована по Международному стандарту ISO 9001;
- Лицензия ФСБ на осуществление работ с использованием сведений, составляющих государственную тайну;
- Поставка специализированных компонентов (Xilinx, Altera, Analog Devices, Intersil, Interpoint, Microsemi, Aeroflex, Peregrine, Syfer, Eurofarad, Texas Instrument, Miteq, Cobham, E2V, MA-COM, Hittite, Mini-Circuits,General Dynamics и др.);

Помимо этого, одним из направлений компании «ЭлектроПласт» является направление «Источники питания». Мы предлагаем Вам помощь Конструкторского отдела:

- Подбор оптимального решения, техническое обоснование при выборе компонента;
- Подбор аналогов;
- Консультации по применению компонента;
- Поставка образцов и прототипов;
- Техническая поддержка проекта;
- Защита от снятия компонента с производства.

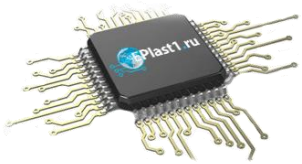

Как с нами связаться

Телефон: 8 (812) 309 58 32 (многоканальный)
Факс: 8 (812) 320-02-42
Электронная почта: org@eplast1.ru
Адрес: 198099, г. Санкт-Петербург, ул. Калинина, дом 2, корпус 4, литера А.