
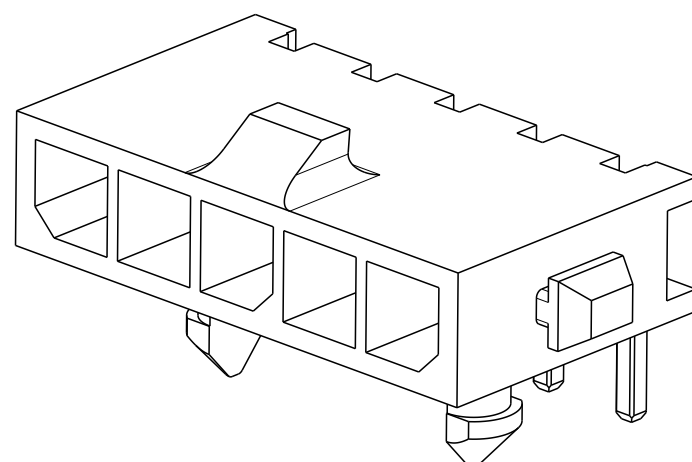
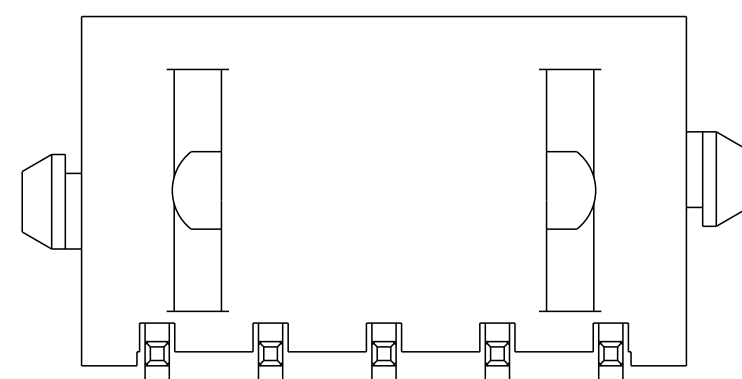


THIS DRAWING IS UNPUBLISHED.	RELEASED FOR PUBLICATION	2011
© COPYRIGHT 2011 - ALL RIGHTS RESERVED.		

LOC	DIST	REVISIONS					
CM	00	P	LTR	DESCRIPTION	DATE	DWN	APVD
			A2	REVISED PER ECR-16-011506	23JUN2017	NK	CX

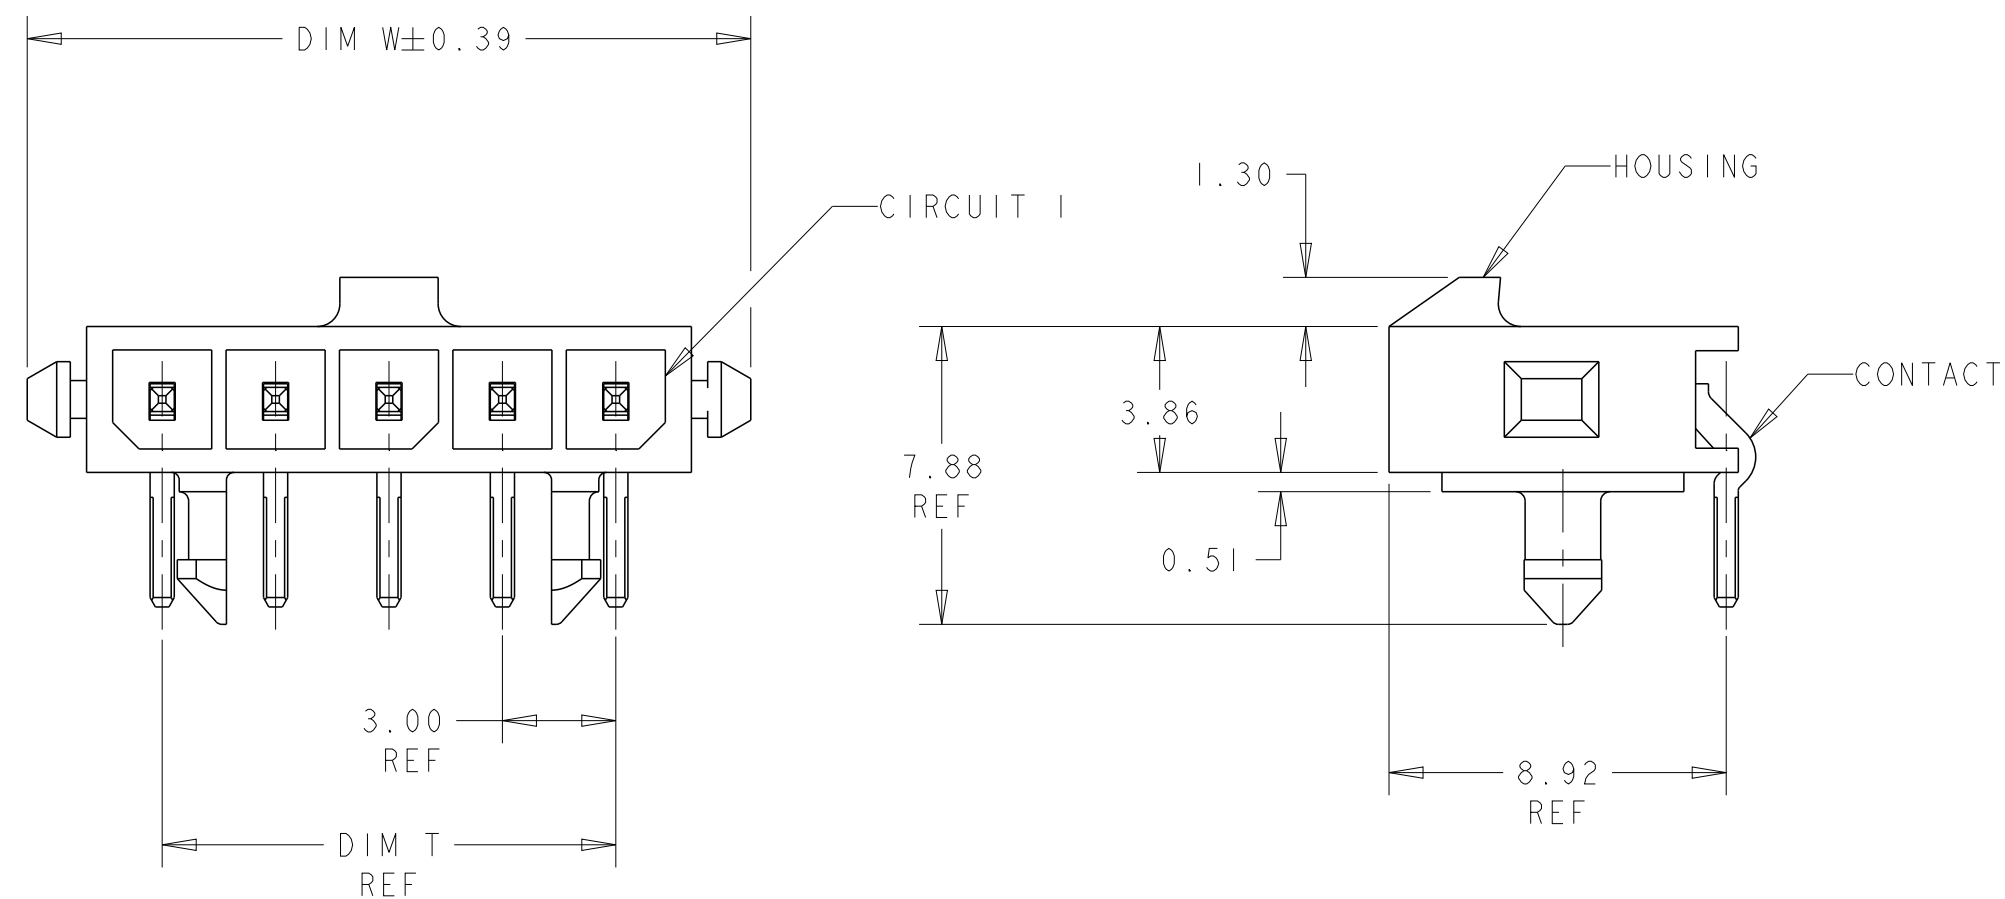

- 1 MATERIAL: CONTACTS - BRASS
HOUSING - UL 94V-O RATED HIGH TEMP NYLON, COLOR BLACK.
- 2 PLATING: CONTACTS - 0.38 μ m MINIMUM GOLD ON MATING END,
2.54 μ m MINIMUM TIN LEAD ON SOLDER TAILS, BOTH OVER
1.27 μ m MINIMUM NICKEL.
- 4 RECOMMENDED PC BOARD THICKNESS OF 1.57.
- 5 PLATING: CONTACTS - 0.38 μ m MINIMUM GOLD ON MATING END,
2.54 μ m MINIMUM MATTE TIN ON SOLDER TAILS, BOTH OVER
1.27 μ m MINIMUM NICKEL.

	33.00	28.70	33.00	40.14	12	3-1445089-2
	30.00	25.70	30.00	37.14	11	3-1445089-1
	27.00	22.70	27.00	34.14	10	3-1445089-0
	24.00	19.70	24.00	31.14	9	2-1445089-9
	21.00	16.70	21.00	28.14	8	2-1445089-8
	18.00	13.70	18.00	25.14	7	2-1445089-7
	15.00	10.70	15.00	22.14	6	2-1445089-6
	12.00	7.70	12.00	19.14	5	2-1445089-5
	9.00	4.70	9.00	16.14	4	2-1445089-4
	-	-	6.00	13.14	3	2-1445089-3
	-	-	3.00	10.14	2	2-1445089-2

SUPERSEDED BY 3-1445089-2		33.00	28.70	33.00	40.14	12	~~+1445089-2-~~
SUPERSEDED BY 3-1445089-1		30.00	25.70	30.00	37.14	11	~~+1445089-1-~~
SUPERSEDED BY 3-1445089-0		27.00	22.70	27.00	34.14	10	~~+1445089-0-~~
SUPERSEDED BY 2-1445089-9		24.00	19.70	24.00	31.14	9	~~+445089-9-~~
SUPERSEDED BY 2-1445089-8		21.00	16.70	21.00	28.14	8	~~+445089-8-~~
SUPERSEDED BY 2-1445089-7		18.00	13.70	18.00	25.14	7	~~+445089-7-~~
SUPERSEDED BY 2-1445089-6		15.00	10.70	15.00	22.14	6	~~+445089-6-~~
SUPERSEDED BY 2-1445089-5		12.00	7.70	12.00	19.14	5	~~+445089-5-~~
SUPERSEDED BY 2-1445089-4		9.00	4.70	9.00	16.14	4	~~+445089-4-~~
SUPERSEDED BY 2-1445089-3		-	-	6.00	13.14	3	~~+445089-3-~~
SUPERSEDED BY 2-1445089-2		-	-	3.00	10.14	2	~~+445089-2-~~


FINISH	DIM Z	DIM V	DIM T	DIM W	NO. OF POSN	PART NUMBER
--------	-------	-------	-------	-------	----------------	-------------

THIS DRAWING IS A CONTROLLED DOCUMENT.		DWN J. ROOT	09OCT2000		TE Connectivity	
		CHK K. WHITAKER	17-APR-2001			
DIMENSIONS: mm		TOLERANCES UNLESS OTHERWISE SPECIFIED:		NAME	RIGHT ANGLE THRU HOLE HEADER ASSY, 0.38 MIC GOLD CONTACTS, WITH PLASTIC HOLDDOWNS, SGL ROW, MICRO MATE-N-LOK™	
0 PLC ± 1 PLC ± 2 PLC ±0.13 3 PLC ± 4 PLC ± ANGLES ±±		APVD C. JONES				
		PRODUCT SPEC		-		
		APPLICATION SPEC		-		
MATERIAL		FINISH		WEIGHT	-	
SEE TABLE -				SHEET	OF	REV
		CUSTOMER DRAWING		SCALE	5:1	A2


LOC	DIST	REVISIONS					
CM	00	P	LTR	DESCRIPTION	DATE	DWN	APVD
			-	SEE SHEET 1	-	-	-

D


C

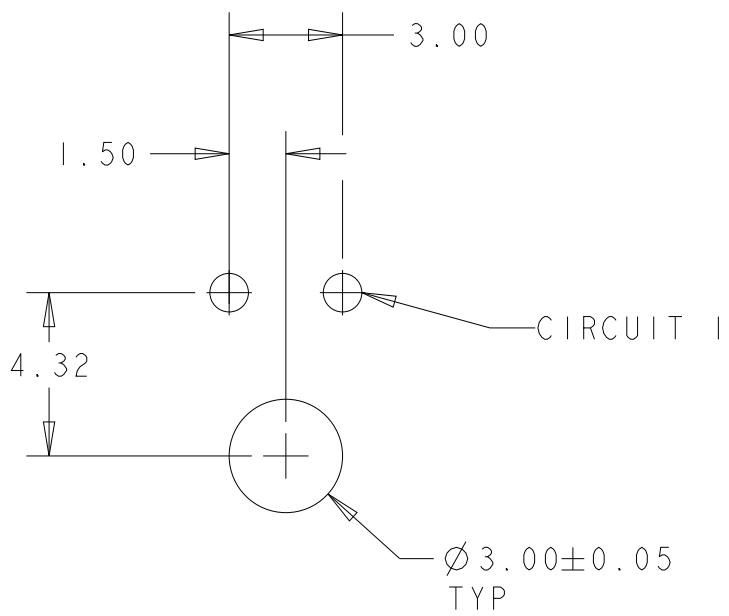

PCB LAYOUT FOR 2 POSITION 
COMPONENT SIDE

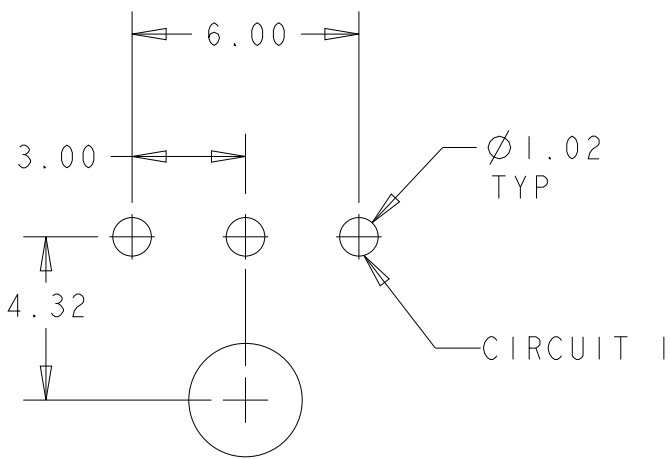


PCB LAYOUT FOR 3 POSITION 
COMPONENT SIDE

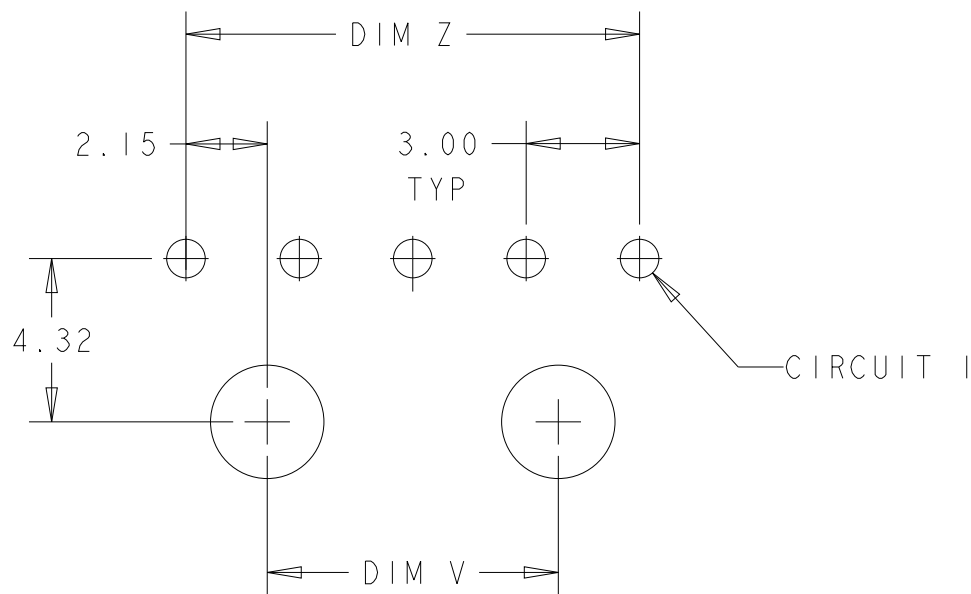

PCB LAYOUT FOR 4-12 POSITION 
COMPONENT SIDE

B

A

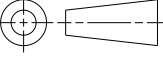THIS DRAWING IS A CONTROLLED DOCUMENT.		DWN J. ROOT 09OCT2000	 TE Connectivity			
DIMENSIONS:		CHK K. WHITAKER 17-APR-2001				
mm	TOLERANCES UNLESS OTHERWISE SPECIFIED:	APVD C. JONES 17-APR-2001	NAME			
	0 PLC ± 1 PLC ± 2 PLC ±0.13 3 PLC ± 4 PLC ± ANGLES ± FINISH	PRODUCT SPEC - APPLICATION SPEC - WEIGHT -	RIGHT ANGLE THRU HOLE HEADER ASSY, 0.38 MIC GOLD CONTACTS, WITH PLASTIC HOLDDOWNS, SGL ROW, MICRO MATE-N-LOK™			
MATERIAL	SEE TABLE -	CUSTOMER DRAWING	SIZE A2	CAGE CODE 00779	DRAWING NO C-1445089	RESTRICTED TO -
			SCALE 5:1	SHEET 2	OF 2	REV A2

D

C

B

A



Компания «ЭлектроПласт» предлагает заключение долгосрочных отношений при поставках импортных электронных компонентов на взаимовыгодных условиях!

Наши преимущества:

- Оперативные поставки широкого спектра электронных компонентов отечественного и импортного производства напрямую от производителей и с крупнейших мировых складов;
- Поставка более 17-ти миллионов наименований электронных компонентов;
- Поставка сложных, дефицитных, либо снятых с производства позиций;
- Оперативные сроки поставки под заказ (от 5 рабочих дней);
- Экспресс доставка в любую точку России;
- Техническая поддержка проекта, помощь в подборе аналогов, поставка прототипов;
- Система менеджмента качества сертифицирована по Международному стандарту ISO 9001;
- Лицензия ФСБ на осуществление работ с использованием сведений, составляющих государственную тайну;
- Поставка специализированных компонентов (Xilinx, Altera, Analog Devices, Intersil, Interpoint, Microsemi, Aeroflex, Peregrine, Syfer, Eurofarad, Texas Instrument, Miteq, Cobham, E2V, MA-COM, Hittite, Mini-Circuits, General Dynamics и др.);

Помимо этого, одним из направлений компании «ЭлектроПласт» является направление «Источники питания». Мы предлагаем Вам помощь Конструкторского отдела:

- Подбор оптимального решения, техническое обоснование при выборе компонента;
- Подбор аналогов;
- Консультации по применению компонента;
- Поставка образцов и прототипов;
- Техническая поддержка проекта;
- Защита от снятия компонента с производства.



Как с нами связаться

Телефон: 8 (812) 309 58 32 (многоканальный)

Факс: 8 (812) 320-02-42

Электронная почта: org@eplast1.ru

Адрес: 198099, г. Санкт-Петербург, ул. Калинина, дом 2, корпус 4, литера А.