THIS DRAWING IS UNPUBLISHED. RELEASED FOR PUBLICATION 20
© COPYRIGHT 20 BY - ALL RIGHTS RESERVED.

REVISIONS					
P	LTR	DESCRIPTION	DATE	DWN	APVD
	G1	REVISED PER ECR-16-011494	21JUN2017	NK	CX

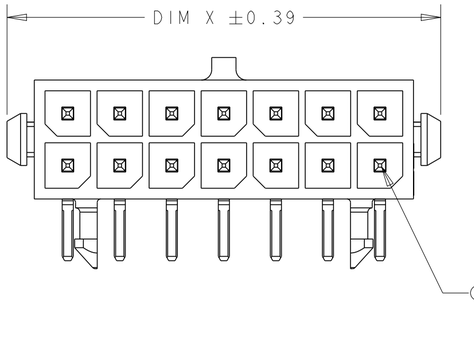

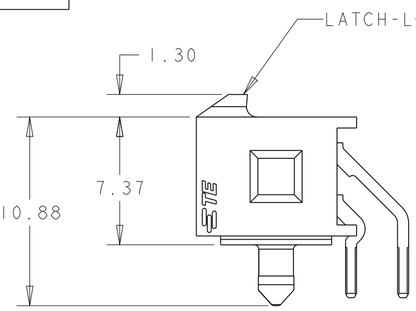

UNREEL DIRECTION OF REVERSE TAPED

1. MATERIAL;
   CONTACTS - BRASS.
   UL 94V-0 RATED HIGH TEMP NYLON, COLOR; BLACK.
2. PLATING;
   CONTACTS - 0.76µm MINIMUM GOLD OVER 2.54µm MINIMUM NICKEL ON MATING AREA.
   2.54µm TIN-LEAD MINIMUM OVER 2.54µm NICKEL MINIMUM ON SOLDER TAILS.
4. RECOMMENDED PC BOARD THICKNESS OF 1.57.
5. PLATING;
   CONTACTS - 0.76µm MINIMUM GOLD OVER 2.54µm MINIMUM NICKEL ON MATING AREA.
   2.54µm MATTE TIN MINIMUM OVER 2.54µm NICKEL MINIMUM ON SOLDER TAILS.
6. CIRCUIT NUMBER 1 IS LOCATED AT THE BOTTOM RIGHT WITH THE LATCH-LOCK ON TOP LOOKING INTO THE CAVITIES

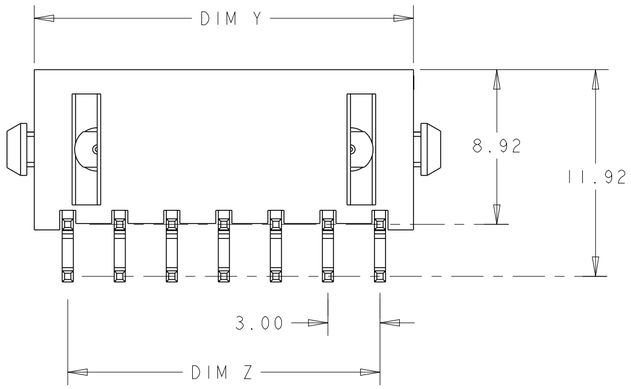

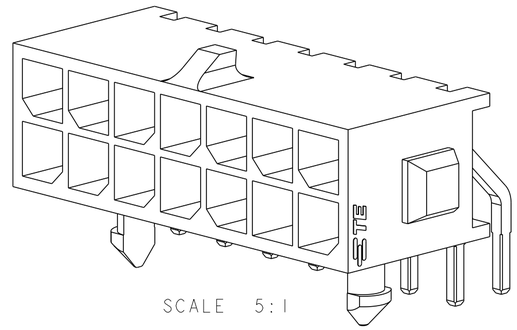

SCALE 5:1

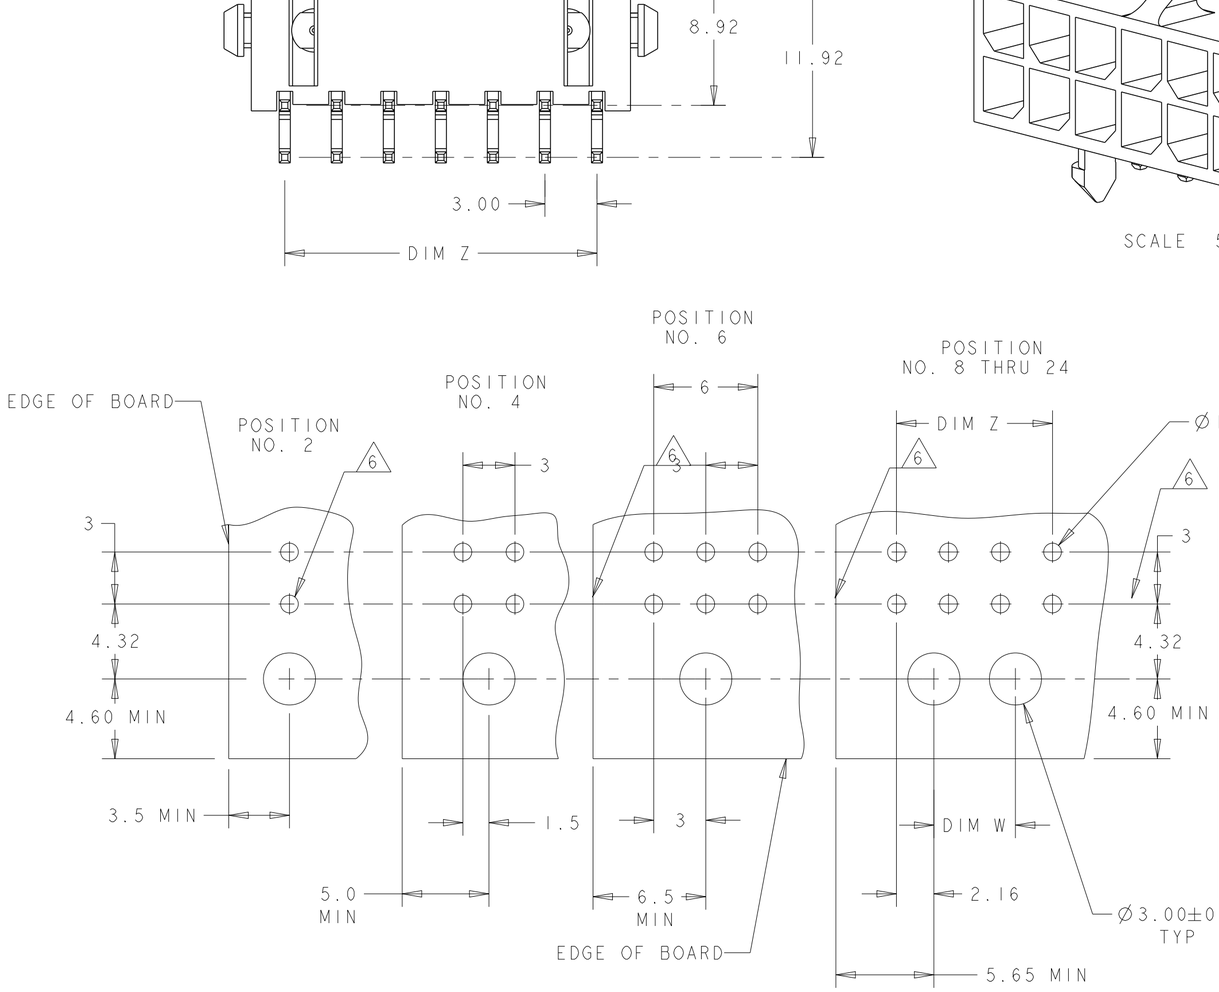

RECOMMENDED PCB LAYOUT 4
(COMPONENT SIDE)

PART NUMBER	NO. OF POSN.	DIM X	DIM Z	DIM W	DIM Y	FINISH	PACKAGE
7-794620-2	12	22.00	15.00	18.86	10.70	5	REVERSE TAPED
5-794620-4	24	40.00	33.00	36.86	28.70	5	TRAY
5-794620-2	22	37.00	30.00	33.86	25.70	5	TRAY
5-794620-0	20	34.00	27.00	30.86	22.70	5	TRAY
4-794620-8	18	31.00	24.00	27.86	19.70	5	TRAY
4-794620-6	16	28.00	21.00	24.86	16.70	5	TRAY
4-794620-4	14	25.00	18.00	21.86	13.70	5	TRAY
4-794620-2	12	22.00	15.00	18.86	10.70	5	TRAY
4-794620-0	10	19.00	12.00	15.86	7.70	5	TRAY
3-794620-8	8	16.00	9.00	12.86	4.70	5	TRAY
3-794620-6	6	13.00	6.00	9.86	-	5	TRAY
3-794620-4	4	10.00	3.00	6.86	-	5	TRAY
3-794620-2	2	7.00	-	3.86	-	5	TRAY
~~2-794620-4~~	24	40.00	33.00	36.86	28.70	2	SUPERSEDED BY 5-794620-4
~~2-794620-2~~	22	37.00	30.00	33.86	25.70	2	SUPERSEDED BY 5-794620-2
~~2-794620-0~~	20	34.00	27.00	30.86	22.70	2	SUPERSEDED BY 5-794620-0
~~1-794620-8~~	18	31.00	24.00	27.86	19.70	2	SUPERSEDED BY 4-794620-8
~~1-794620-6~~	16	28.00	21.00	24.86	16.70	2	SUPERSEDED BY 4-794620-6
~~1-794620-4~~	14	25.00	18.00	21.86	13.70	2	SUPERSEDED BY 4-794620-4
~~1-794620-2~~	12	22.00	15.00	18.86	10.70	2	SUPERSEDED BY 4-794620-2
~~1-794620-0~~	10	19.00	12.00	15.86	7.70	2	SUPERSEDED BY 4-794620-0
~~794620-8~~	8	16.00	9.00	12.86	4.70	2	SUPERSEDED BY 3-794620-8
~~794620-6~~	6	13.00	6.00	9.86	-	2	SUPERSEDED BY 3-794620-6
~~794620-4~~	4	10.00	3.00	6.86	-	2	SUPERSEDED BY 3-794620-4
~~794620-2~~	2	7.00	-	3.86	-	2	SUPERSEDED BY 3-794620-2

THIS DRAWING IS A CONTROLLED DOCUMENT.

DIMENSIONS: mm

TOLERANCES UNLESS OTHERWISE SPECIFIED:
0 PLC ±-
1 PLC ±-
2 PLC ±0.13
3 PLC ±-
4 PLC ±-
ANGLES ±-

MATERIAL 1

FINISH SEE TABLE

DWN B HAYMAKER 12AUG99
CHK K COBLE 12AUG99
APVD K COBLE 12AUG99
PRODUCT SPEC -
APPLICATION SPEC -
WEIGHT -

TE Connectivity

NAME THRU-HOLE, R/A, 30 GOLD HEADER, PLASTIC BOARDLOCK, DUAL ROW, MICRO MATE-N-LOK™

SIZE A2 | CAGE CODE 00779 | DRAWING NO C-794620 | RESTRICTED TO -

CUSTOMER DRAWING | SCALE 4:1 | SHEET 1 OF 1 | REV G1

794620

1471-9 (3/13)

Компания «ЭлектроПласт» предлагает заключение долгосрочных отношений при поставках импортных электронных компонентов на взаимовыгодных условиях!

Наши преимущества:

- Оперативные поставки широкого спектра электронных компонентов отечественного и импортного производства напрямую от производителей и с крупнейших мировых складов;
- Поставка более 17-ти миллионов наименований электронных компонентов;
- Поставка сложных, дефицитных, либо снятых с производства позиций;
- Оперативные сроки поставки под заказ (от 5 рабочих дней);
- Экспресс доставка в любую точку России;
- Техническая поддержка проекта, помощь в подборе аналогов, поставка прототипов;
- Система менеджмента качества сертифицирована по Международному стандарту ISO 9001;
- Лицензия ФСБ на осуществление работ с использованием сведений, составляющих государственную тайну;
- Поставка специализированных компонентов (Xilinx, Altera, Analog Devices, Intersil, Interpoint, Microsemi, Aeroflex, Peregrine, Syfer, Eurofarad, Texas Instrument, Miteq, Cobham, E2V, MA-COM, Hittite, Mini-Circuits,General Dynamics и др.);

Помимо этого, одним из направлений компании «ЭлектроПласт» является направление «Источники питания». Мы предлагаем Вам помощь Конструкторского отдела:

- Подбор оптимального решения, техническое обоснование при выборе компонента;
- Подбор аналогов;
- Консультации по применению компонента;
- Поставка образцов и прототипов;
- Техническая поддержка проекта;
- Защита от снятия компонента с производства.

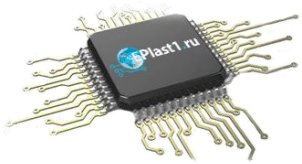

Как с нами связаться

Телефон: 8 (812) 309 58 32 (многоканальный)
Факс: 8 (812) 320-02-42
Электронная почта: org@eplast1.ru
Адрес: 198099, г. Санкт-Петербург, ул. Калинина, дом 2, корпус 4, литера А.