

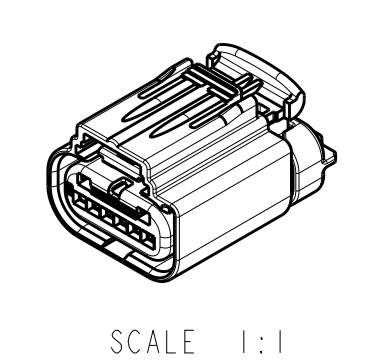
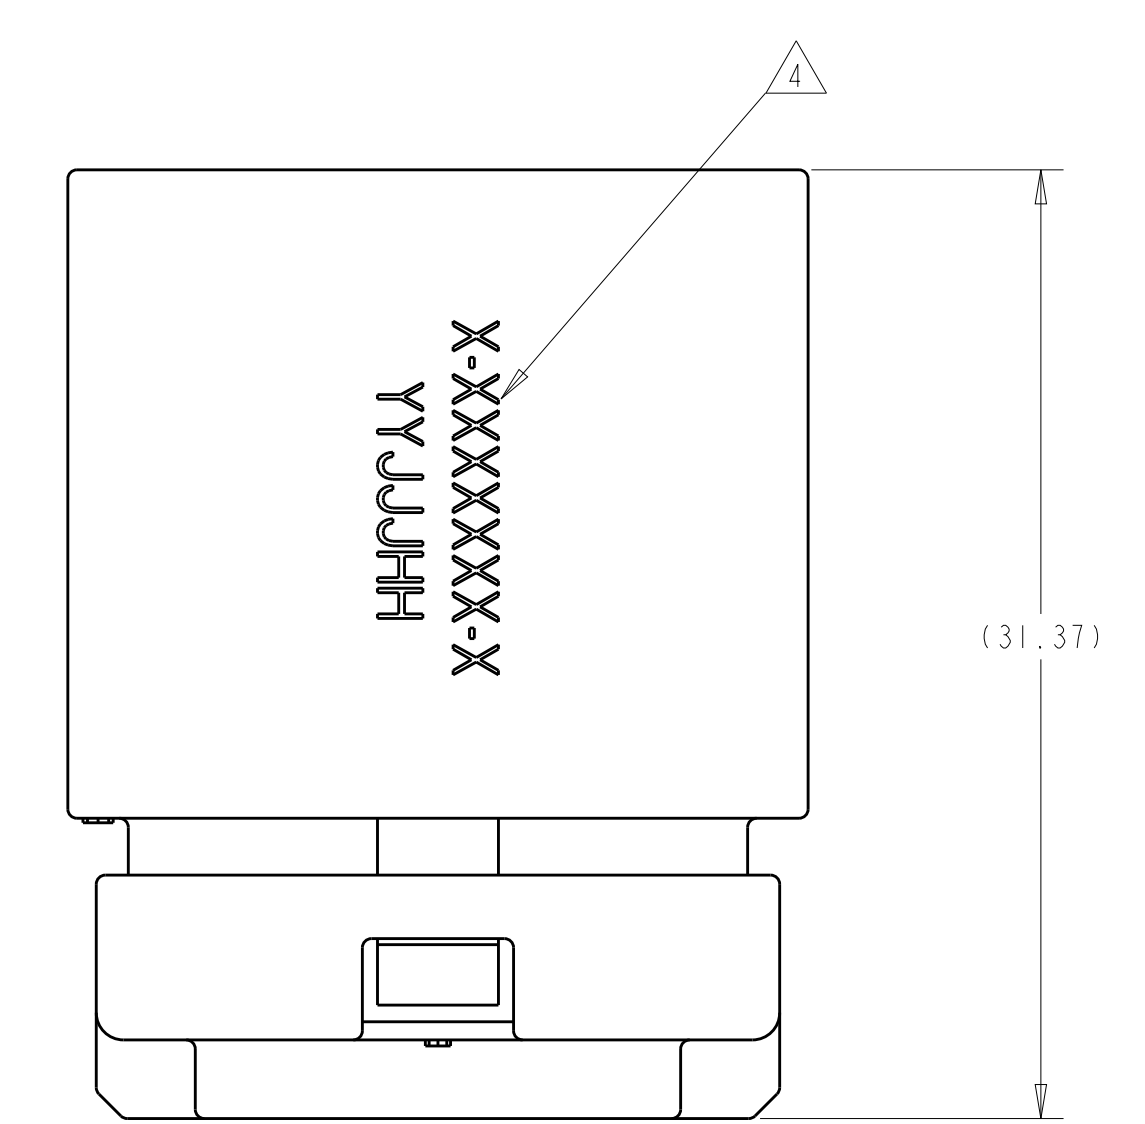
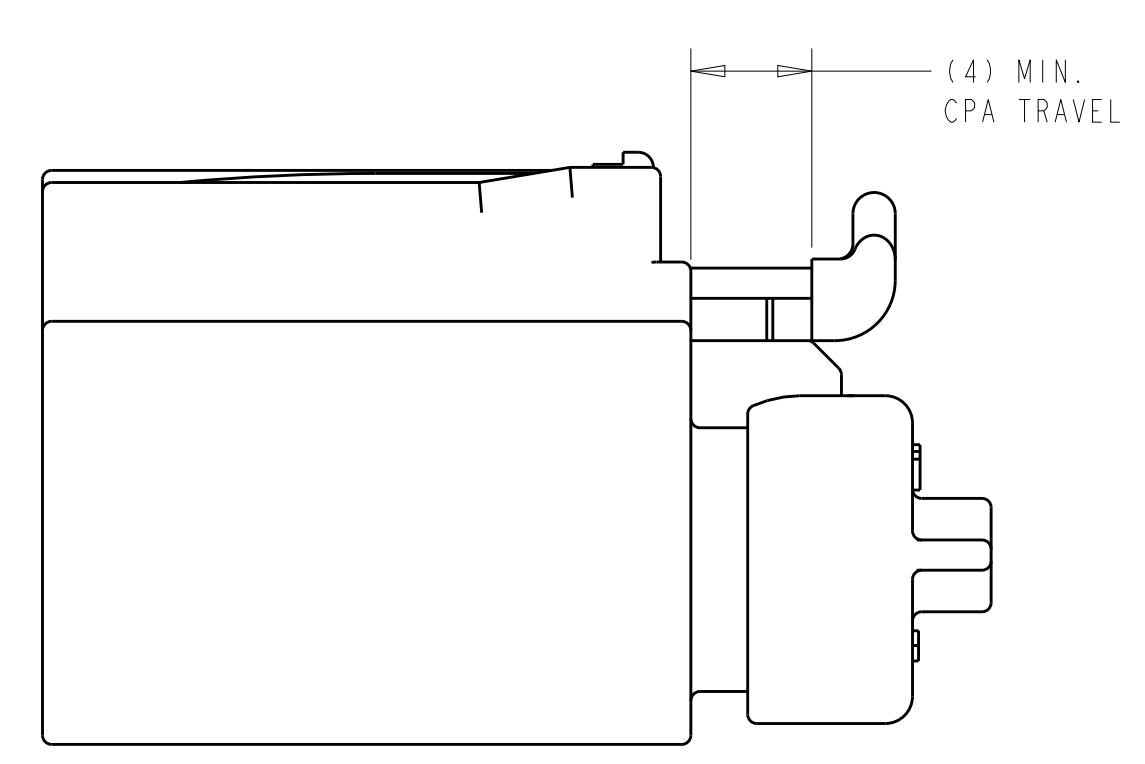


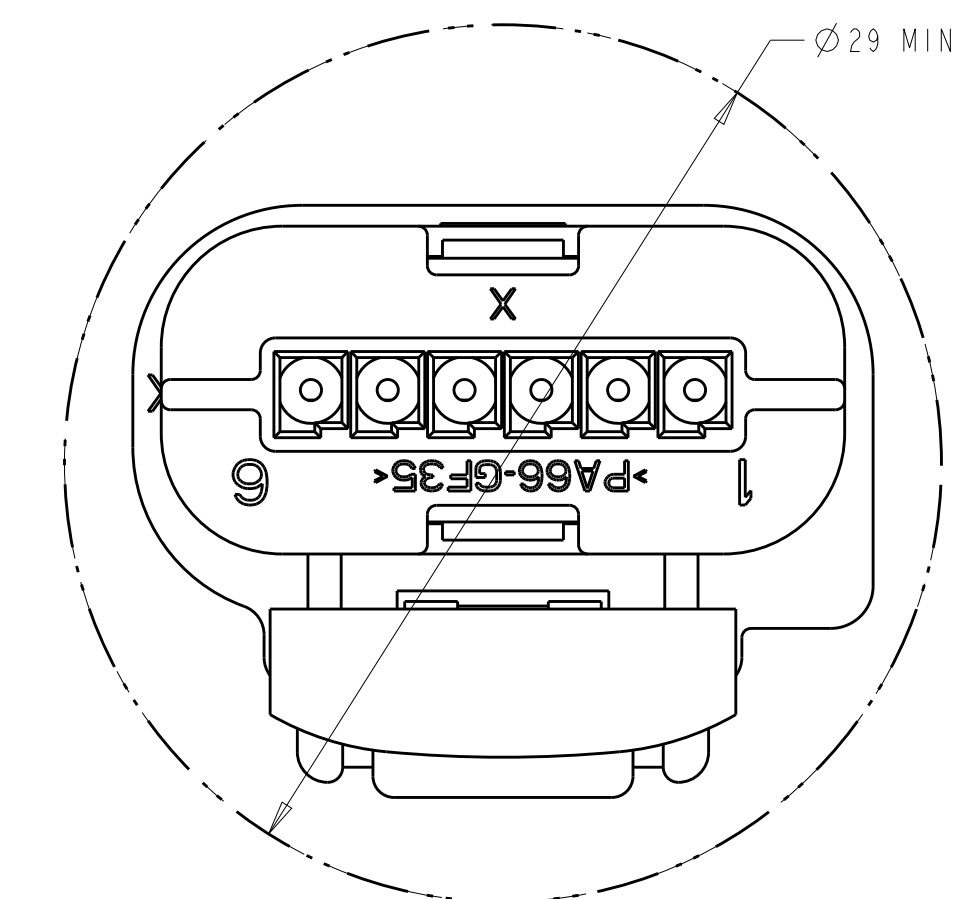

	I-1438153-9	I-1438153-8	I-1438153-7	I-1438153-6	I-1438153-5	I-1438153-4	I-1438153-3	I-1438153-2	I-1438153-1	I-1438153-0	1438153-9	1438153-8	1438153-7	1438153-6	1438153-5	1438153-4	1438153-3	1438153-2	1438153-1				I-1419168-5	~~I-1419168-4~~	I-1419168-3	I-1419168-2	I-1419168-1	~~I-1419168-0~~	~~1419168-9~~	1419168-8	1419168-7	<---- ASSEMBLY PART NUMBERS				
																																6	CPA	PBT-GF20	RED	
																																5	PERIMETER SEAL	SILICONE	GREEN	
																																4	GROMMET	SILICONE	BROWN	
																																3	COVER	PA66-GF35	BLACK	
																																2	TPA	PBT+PC-GF30	RED	
																																I	PLUG WITH KEYING KEYING OPTION "D"	PA66-GF35	BLACK	
																																I	PLUG WITH KEYING KEYING OPTION "C"	PA66-GF35	BLACK	
																																I	PLUG WITH KEYING KEYING OPTION "B"	PA66-GF35	BLACK	
																																	I	PLUG WITH KEYING KEYING OPTION "A"	PA66-GF35	BLACK
QUANTITY																					ITEM	DESCRIPTION	MATERIAL	COLOR												

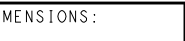

MINIMUM FEED THROUGH CONDITION
WITH 1mm CLEARANCE ALL AROUND

THIS DRAWING IS A CONTROLLED DOCUMENT.		DWN M. FORISKA 150C12001 CHK M. FORISKA 150C12001 APVD A. SHUMAN 150C12001		 TE Connectivity	
DIMENSIONS: mm		TOLERANCES UNLESS OTHERWISE SPECIFIED: 0 PLC ± 1 PLC ±0.3 2 PLC ±0.10 3 PLC ± 4 PLC ± ANGLES ±3°		NAME I X 6 SEALED CONNECTOR HARNESS ASSEMBLY	
		PRODUCT SPEC - APPLICATION SPEC 114 -13150		SIZE A1	
MATERIAL -		FINISH - WEIGHT -		CASE CODE 00779 DRAWING NO C-1-1419168-1 RESTRICTED TO -	
CUSTOMER DRAWING				SCALE 4:1 SHEET 1 OF 2 REV 1	

LOC	DIST	REVISIONS					
FX	00	P	LTR	DESCRIPTION	DATE	DWN	APVD
		-	-	SEE SHEET 1	-	-	-

6				3	2	1	1-1438153-9	---			
6							1-1438153-3	3L2T-14A464-BA-006			
				3			1-1438153-2	3L2T-14A464-BA-005			
				3		1	1438153-9	3L2T-14A464-BA-004			
			4				1438153-8	3L2T-14A464-BA-003			
						1	1438153-4	3L2T-14A464-BA-002			
6						1	1438153-1	3L2T-14A464-BA-001			
							1-1419168-1	3L2T-14A464-BA-000			
6	5	4	3	2	1	TE CONNECTIVITY ASSEMBLY PART NUMBER		FORD PART NUMBER			
TERMINAL POSITIONS											
CAVITIES WITH A NUMBER INDICATES CLOSED TERMINAL HOLE LOCATION											
BLANK CAVITIES INDICATES OPEN TERMINAL HOLE LOCATION											
KEY A, WITH CPA											

6							1-1438153-6	3W4T-14A464-VA-007
6	5		3			1	1-1438153-5	3W4T-14A464-VA-006
6				2		1	1-1438153-4	3W4T-14A464-VA-005
	5						1-1438153-1	3W4T-14A464-VA-004
		4				1	1-1438153-0	- - -
						1	1438153-6	3W4T-14A464-VA-003
6						1	1438153-5	3W4T-14A464-VA-002
6		4				1	1438153-2	3W4T-14A464-VA-001
							1-1419168-2	3W4T-14A464-VA-000
6	5	4	3	2	1	TE CONNECTIVITY ASSEMBLY PART NUMBER		FORD PART NUMBER
TERMINAL POSITIONS								
CAVITIES WITH A NUMBER INDICATES CLOSED TERMINAL HOLE LOCATION								
BLANK CAVITIES INDICATES OPEN TERMINAL HOLE LOCATION								
KEY B, WITH CPA								

						1	1-1438153-8	9U5T-14A464-GAA-003	
6						1	1-1438153-7	9U5T-14A464-GAA-002	
6							1-1419168-5	9U5T-14A464-GAA-001	
							1-1419168-3	9U5T-14A464-GAA	
6	5	4	3	2	1	TE CONNECTIVITY ASSEMBLY PART NUMBER		FORD PART NUMBER	
TERMINAL POSITIONS									
CAVITIES WITH A NUMBER INDICATES CLOSED TERMINAL HOLE LOCATION									
BLANK CAVITIES INDICATES OPEN TERMINAL HOLE LOCATION									
KEY C, WITH CPA									

					1	1438153-3	3L2T-14A464-GA-001						
						1419168-7	3L2T-14A464-GA-000						
6	5	4	3	2	1	TE CONNECTIVITY ASSEMBLY PART NUMBER		FORD PART NUMBER					
TERMINAL POSITIONS													
CAVITIES WITH A NUMBER INDICATES CLOSED TERMINAL HOLE LOCATION													
BLANK CAVITIES INDICATES OPEN TERMINAL HOLE LOCATION													
KEY A, NO CPA													

6					1	1438153-7	4L5T-14A464-BA-001	
						1419168-8	4L5T-14A464-BA-000	
6	5	4	3	2	1	TE CONNECTIVITY ASSEMBLY PART NUMBER	FORD PART NUMBER	
TERMINAL POSITIONS								
CAVITIES WITH A NUMBER INDICATES CLOSED TERMINAL HOLE LOCATION								
BLANK CAVITIES INDICATES OPEN TERMINAL HOLE LOCATION								
KEY B, NO CPA								

							1419168-9	---	
6	5	4	3	2	1	TE CONNECTIVITY ASSEMBLY PART NUMBER		FORD PART NUMBER	
TERMINAL POSITIONS									
CAVITIES WITH A NUMBER INDICATES CLOSED TERMINAL HOLE LOCATION									
BLANK CAVITIES INDICATES OPEN TERMINAL HOLE LOCATION									
KEY C, NO CPA									

						1-1419168-0	---		
6	5	4	3	2	1	TE CONNECTIVITY ASSEMBLY PART NUMBER	FORD PART NUMBER		
TERMINAL POSITIONS									
CAVITIES WITH A NUMBER INDICATES CLOSED TERMINAL HOLE LOCATION									
BLANK CAVITIES INDICATES OPEN TERMINAL HOLE LOCATION									
KEY D, NO CPA									

PINOUT CHARTS

THIS DRAWING IS A CONTROLLED DOCUMENT.

DWN

M. FORISKA

15OCT2001

CHK

M. FORISKA

15OCT2001

APVD

A. SHUMAN

15OCT2001

DIMENSIONS:

mm

0 PLC

±

1 PLC

±0.3

2 PLC

±0.10

3 PLC

±

4 PLC

±

ANGLES

±3°

FINISH

-

TOLERANCES UNLESS OTHERWISE SPECIFIED:

PRODUCT SPEC

APPLICATION SPEC

WEIGHT

CUSTOMER DRAWING

NAME

I X 6 SEALED CONNECTOR HARNESS ASSEMBLY

SIZE

A1

CAGE CODE

00779

DRAWING NO

1-1419168-1

RESTRICTED TO

-

SCALE

4:1

SHEET

2

OF

2

REV

V1

TE Connectivity



Компания «ЭлектроПласт» предлагает заключение долгосрочных отношений при поставках импортных электронных компонентов на взаимовыгодных условиях!

Наши преимущества:

- Оперативные поставки широкого спектра электронных компонентов отечественного и импортного производства напрямую от производителей и с крупнейших мировых складов;
- Поставка более 17-ти миллионов наименований электронных компонентов;
- Поставка сложных, дефицитных, либо снятых с производства позиций;
- Оперативные сроки поставки под заказ (от 5 рабочих дней);
- Экспресс доставка в любую точку России;
- Техническая поддержка проекта, помощь в подборе аналогов, поставка прототипов;
- Система менеджмента качества сертифицирована по Международному стандарту ISO 9001;
- Лицензия ФСБ на осуществление работ с использованием сведений, составляющих государственную тайну;
- Поставка специализированных компонентов (Xilinx, Altera, Analog Devices, Intersil, Interpoint, Microsemi, Aeroflex, Peregrine, Syfer, Eurofarad, Texas Instrument, Miteq, Cobham, E2V, MA-COM, Hittite, Mini-Circuits, General Dynamics и др.);

Помимо этого, одним из направлений компании «ЭлектроПласт» является направление «Источники питания». Мы предлагаем Вам помощь Конструкторского отдела:

- Подбор оптимального решения, техническое обоснование при выборе компонента;
- Подбор аналогов;
- Консультации по применению компонента;
- Поставка образцов и прототипов;
- Техническая поддержка проекта;
- Защита от снятия компонента с производства.



Как с нами связаться

Телефон: 8 (812) 309 58 32 (многоканальный)

Факс: 8 (812) 320-02-42

Электронная почта: org@eplast1.ru

Адрес: 198099, г. Санкт-Петербург, ул. Калинина, дом 2, корпус 4, литера А.