THIS DRAWING IS UNPUBLISHED. RELEASED FOR PUBLICATION 20
© COPYRIGHT 20 BY - ALL RIGHTS RESERVED.

LOC	DIST
GP	00

REVISIONS

P	LTR	DESCRIPTION	DATE	DWN	APVD
	H	REVISED PER ECO-12-011010	13JUN2012	JY	CW
	J	REVISED PER ECO-14-000886	20FEB2014	JW	SH
	J1	REVISED PER ECO-14-010419	11JUL2014	JW	SH
	K	REVISED PER ECO-15-013594	22SEP2015	JW	SH

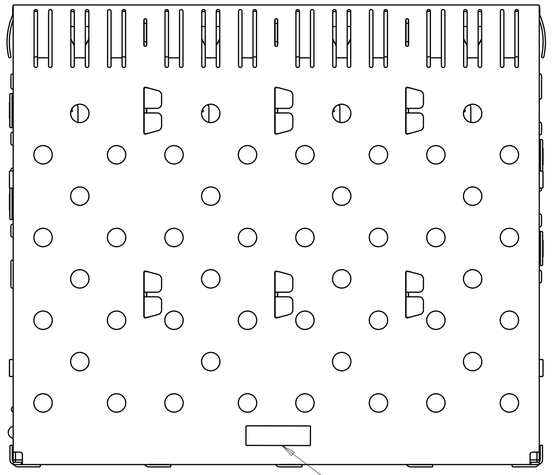

SCALE 3:1

1. MATERIAL: 0.25 THICK COPPER ALLOY.
2. FINISH: TIN PLATING PER ASTM B 545, 1.25um MINIMUM THICKNESS ALL OVER NICKEL FLASH PER QQ-N-290. NONPLATED EDGES PERMISSIBLE.
3. PADS AND VIAS CHASSIS GROUND.
4. DATUM AND BASIC DIMENSION ESTABLISHED BY CUSTOMER.
5. REFERENCE APPLICATION SPEC 114-13120, HOLE A, FOR RECOMMENDED DRILL HOLE DIAMETER AND PLATING THICKNESSES.
6. REFERENCE APPLICATION SPEC 114-13120, HOLE B, FOR RECOMMENDED DRILL HOLE DIAMETER AND PLATING THICKNESSES.
7. COMPANY LOGO IN APPROXIMATE AREA SHOWN
8. PATTERN REPEATS FOR EACH PORT. SPACING BETWEEN PORTS IS 14.25 mm.
9. DATE CODE AND PART NUMBER IN APPROXIMATE AREA SHOWN.
10. MATERIAL: 0.25 THICK NICKEL SILVER ALLOY(NO PLATING).

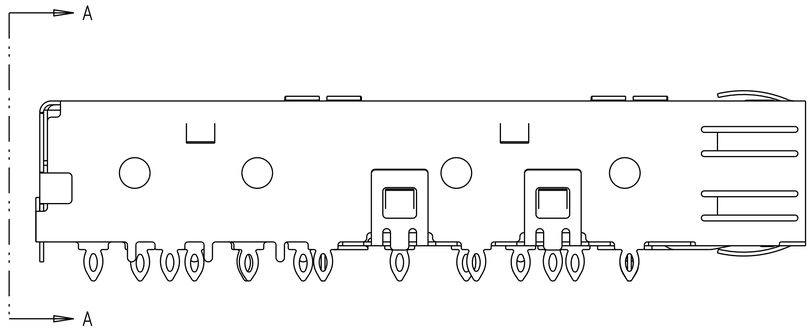

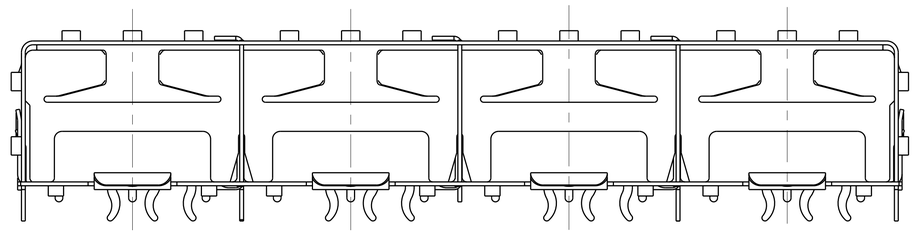

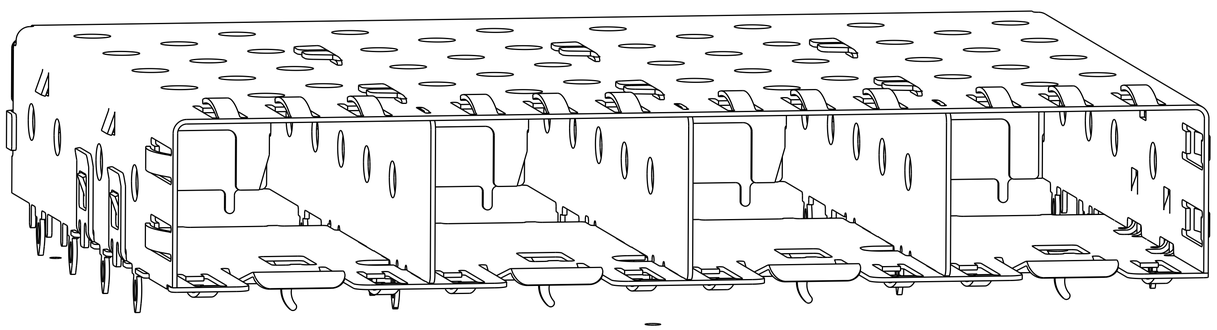

1658744-1&-3
1X4 CAGE ASSEMBLY
SCALE 6:1

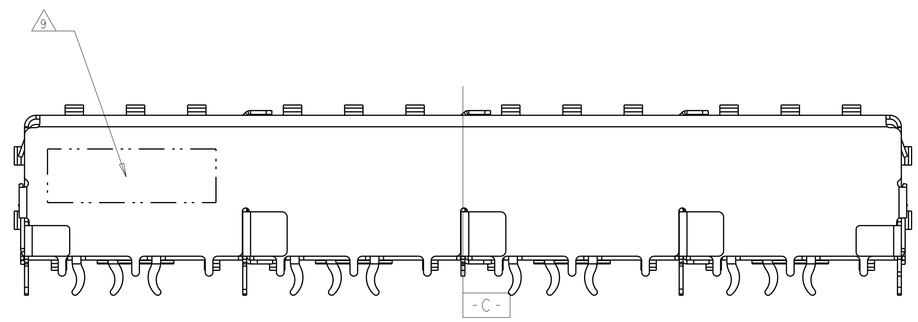

SECTION A-A

SUPERSEDED BY: 1658744-3

NO	10	1X4	1658744-3
~~2~~	~~1~~	~~1X4~~	~~1658744-1~~
FINISH	MATERIAL	POSITION	PART NUMBER

THIS DRAWING IS A CONTROLLED DOCUMENT.

DIMENSIONS: mm

TOLERANCES UNLESS OTHERWISE SPECIFIED:
0 PLC ±-
1 PLC ±-
2 PLC ±0.1
3 PLC ±-
4 PLC ±-
ANGLES ±2°

MATERIAL 1
FINISH 2

DWN M.SHIRK 04JUN03
CHK J.KOPPENHEFFER 06MAY04
APVD M.WALMSLEY 06MAY04
PRODUCT SPEC 108-1950
APPLICATION SPEC 114-13120
WEIGHT -

TE Connectivity

NAME CAGE ASSEMBLY, 1X4 PRESS FIT, SFP

SIZE	CAGE CODE	DRAWING NO	RESTRICTED TO
A1	00779	C-1658744	-

Customer Drawing SCALE 5:1 SHEET 1 OF 2 REV K

THIS DRAWING IS UNPUBLISHED. RELEASED FOR PUBLICATION 20
© COPYRIGHT 20 BY - ALL RIGHTS RESERVED.

LOC	DIST
GP	00

REVISIONS

P	LTR	DESCRIPTION	DATE	DWN	APVD
	-	SEE SHEET 1	-	-	-

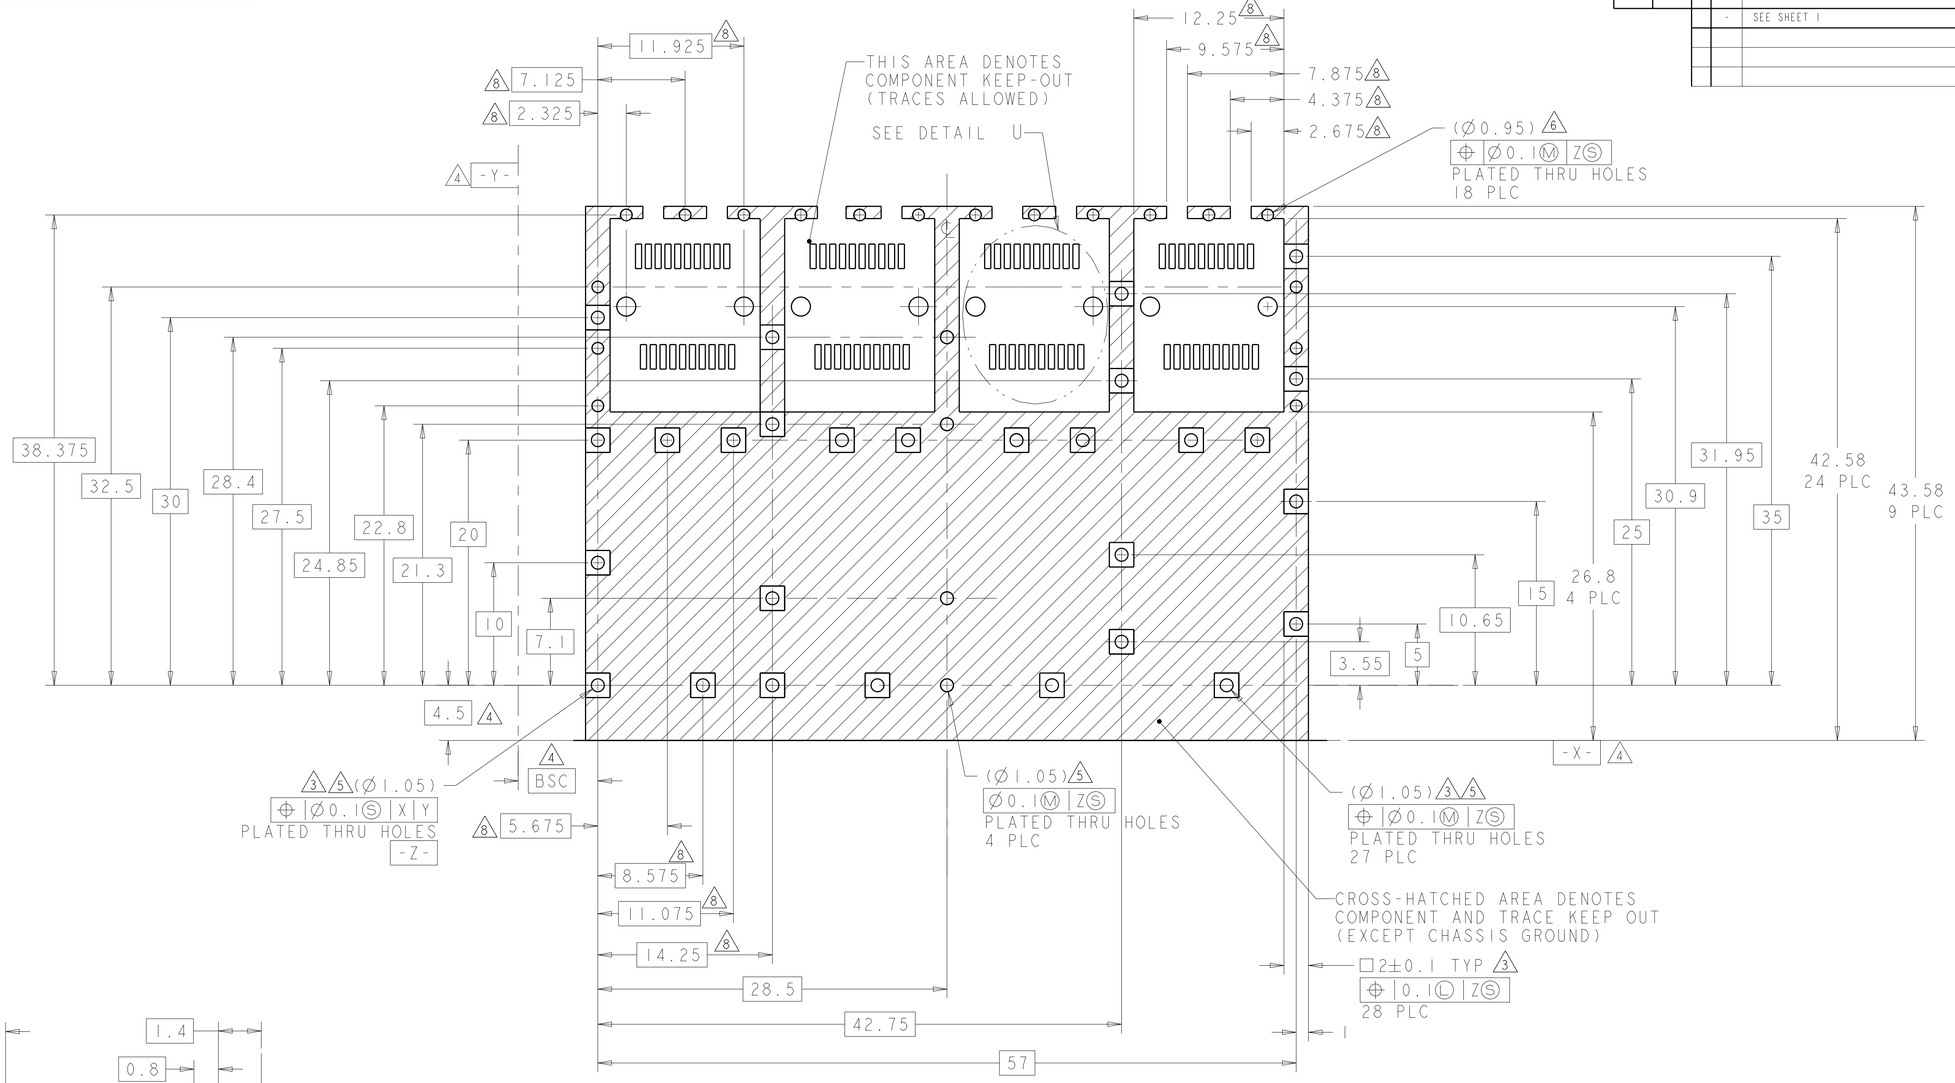

1658744-1
RECOMMENDED PCB
CONFIGURATION
SCALE 4:1

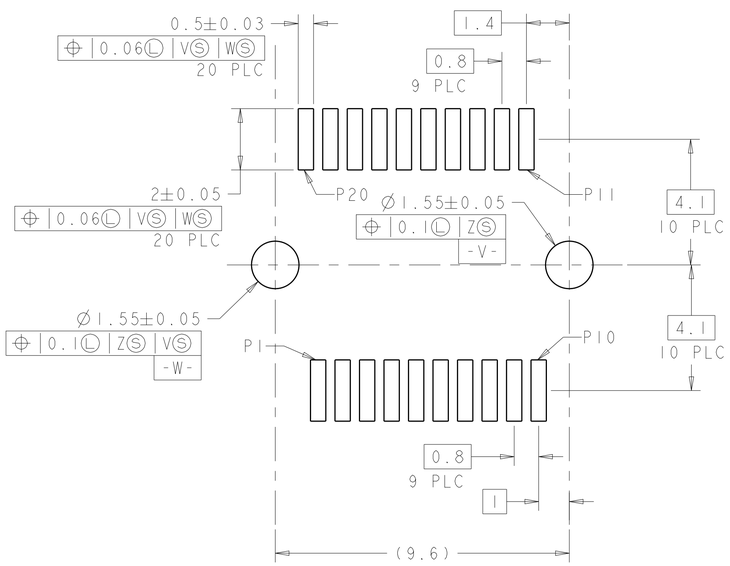

DETAIL U
RECOMMENDED PT CONNECTOR LAYOUT
4X INDIVIDUALLY
SCALE 10:1

THIS DRAWING IS A CONTROLLED DOCUMENT.

DIMENSIONS: mm

TOLERANCES UNLESS OTHERWISE SPECIFIED:
0 PLC ±-
1 PLC ±-
2 PLC ±0.1
3 PLC ±-
4 PLC ±-
ANGLES ±2°

MATERIAL - -
FINISH - -

DWN M.SHIRK 04JUN03
CHK J.KOPPENHEFFER 06MAY04
APVD M.WALMSLEY 06MAY04
PRODUCT SPEC 108-1950
APPLICATION SPEC 114-13120
WEIGHT -

TE Connectivity

NAME CAGE ASSEMBLY, 1X4 PRESS FIT, SFP

SIZE A1 | CAGE CODE 00779 | DRAWING NO C-1658744 | RESTRICTED TO -

Customer Drawing | SCALE 1:1 | SHEET 2 OF 2 | REV K

Компания «ЭлектроПласт» предлагает заключение долгосрочных отношений при поставках импортных электронных компонентов на взаимовыгодных условиях!

Наши преимущества:

- Оперативные поставки широкого спектра электронных компонентов отечественного и импортного производства напрямую от производителей и с крупнейших мировых складов;
- Поставка более 17-ти миллионов наименований электронных компонентов;
- Поставка сложных, дефицитных, либо снятых с производства позиций;
- Оперативные сроки поставки под заказ (от 5 рабочих дней);
- Экспресс доставка в любую точку России;
- Техническая поддержка проекта, помощь в подборе аналогов, поставка прототипов;
- Система менеджмента качества сертифицирована по Международному стандарту ISO 9001;
- Лицензия ФСБ на осуществление работ с использованием сведений, составляющих государственную тайну;
- Поставка специализированных компонентов (Xilinx, Altera, Analog Devices, Intersil, Interpoint, Microsemi, Aeroflex, Peregrine, Syfer, Eurofarad, Texas Instrument, Miteq, Cobham, E2V, MA-COM, Hittite, Mini-Circuits,General Dynamics и др.);

Помимо этого, одним из направлений компании «ЭлектроПласт» является направление «Источники питания». Мы предлагаем Вам помощь Конструкторского отдела:

- Подбор оптимального решения, техническое обоснование при выборе компонента;
- Подбор аналогов;
- Консультации по применению компонента;
- Поставка образцов и прототипов;
- Техническая поддержка проекта;
- Защита от снятия компонента с производства.

Как с нами связаться

Телефон: 8 (812) 309 58 32 (многоканальный)
Факс: 8 (812) 320-02-42
Электронная почта: org@eplast1.ru
Адрес: 198099, г. Санкт-Петербург, ул. Калинина, дом 2, корпус 4, литера А.