Copyright FCI

FCIconnect.com

PRODUCT NUMBER
SEE TABLE

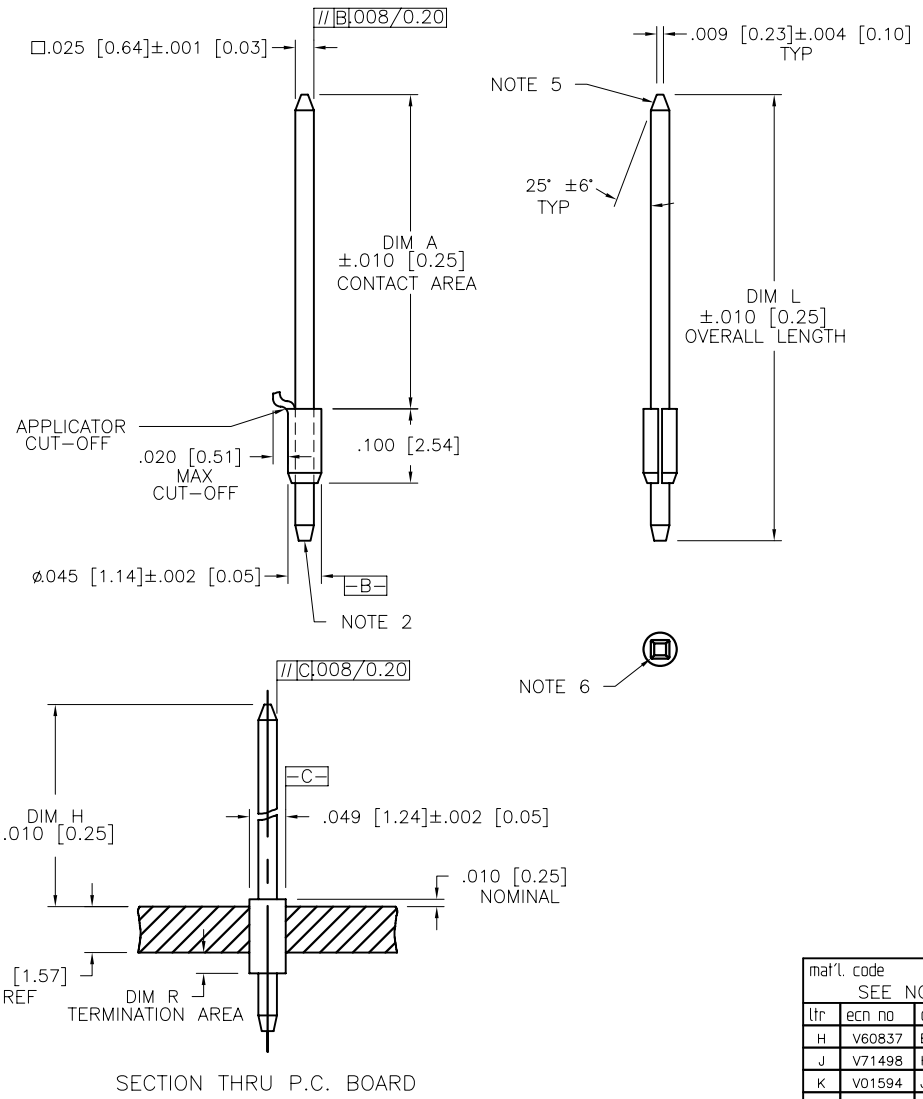

SECTION THRU P.C. BOARD

NOTES :

1. MATERIAL : POST, 3/4 HD PHOS BRONZE ASTM B-159-66. FERRULE, 3/4 HD CARTRIDGE BRASS ASTM B-36-67.
2. FLAT MAY GO TO .016 [0.41] MAX WHEN DIM "R" IS UNDER .200 [5.08].
3. SEE PRODUCT SPECIFICATION BUS-12-040 FOR P.C. BOARD HOLE DIAMETER AND P.C. BOARD HOLE PLATING INFORMATION.
4. CENTER LINE OF THE TERMINAL MUST BE IN THE TRUE POSITION IN RESPECT TO THE HOLE AXIS, WITHIN .015 [0.38] DIA AFTER INSERTION IN P.C. BOARD.
5. TWO SIDES OF LEAD-IN NOT PLATED. TYP BOTH ENDS.
6. .002 [0.05] R MAX TYP (4) ON WIRE WRAP PORTION OF POST.
7. POST TO FERRULE RETENTION 12 LBS [5.44 KG] MIN. BEFORE STAKING.
8. POST IS BONDED TO FERRULE.
9. BURNISH MARKS ON PINS PERMITTED.
10. .015 [0.38] MAX SOLDER PERMISSIBLE ABOVE AND BELOW THE FERRULE ON THE SURFACE OF THE PIN.
11. ADD AN LF SUFFIX TO PART NUMBERS FOR PRODUCT THAT MEETS EUROPEAN UNION DIRECTIVES AND OTHER COUNTRY REGULATIONS AS DESCRIBED IN GS-22-008. PLATING CODE 4 AVAILABLE AS LF (TIN) ONLY.
12. THIS PRODUCT HAS 100% TIN PLATING IN THE INTERFACE AND HAS NOT BEEN TESTED FOR WHISKER GROWTH IN ALL INTERCONNECT ENVIRONMENTS.

ltr	ecn no	dr	date
H	V60837	EPK	1996-06-10
J	V71498	HTB	1997-10-28
K	V01594	JRW	2000-07-12
L	V05-0387	HTB	2005-04-27
M	V06-0685	HTB	2006-07-26
N	V08-0379	HTB	2008-09-04

sheet index	revision sheet	N 1	N 2	N 3	N 4

dr	E. KROPIEWNICKI	1996-06-10
engr	L. FYE	1996-06-10
chr	T. BREWBAKER	1996-06-10
appd	L. FYE	1996-06-10

mat'l. code: SEE NOTE 1
surface: ASME Y14.5
tolerance: ASME Y14.5
tolerances unless otherwise specified
angles: 0°±2°
linear: XX±.01/.X±.3; .XXX±.005/.XX±.13; .XXXX±.0020/.XXX±.051
projection
INCH/MM
scale 5:1
product family: PIN PRODUCTS
title: BERGPOST® LOOSE PIECE WITH RETENTION NICKS
dwg no 76200
sheet 1 of 4
size A4
type CUSTOMER Drawing

form: A4mmXLc

PDM: Rev:N STATUS Released Printed: Jul 14, 2012

Copyright FCI

FCIconnect.com

PRODUCT NUMBER NOTE 11	CONTACT AREA DIM A	DIM H	OVERALL LENGTH DIM L	DIM R	PLATING CODE
76200-001	~~.308 / 7.82~~	~~.328 / 8.33~~	~~.450 / 11.43~~	~~.060 / 1.52~~	OBSOLETE
76200-001LF	.308 / 7.82	.328 / 8.33	.450 / 11.43	.060 / 1.52	4
76200-002	~~.558 / 14.17~~	~~.578 / 14.68~~	~~.700 / 17.78~~	~~.060 / 1.52~~	OBSOLETE
76200-002LF	.558 / 14.17	.578 / 14.68	.700 / 17.78	.060 / 1.52	4
76200-003	~~.698 / 17.73~~	~~.718 / 18.24~~	~~.840 / 21.34~~	~~.060 / 1.52~~	OBSOLETE
76200-003LF	.698 / 17.73	.718 / 18.24	.840 / 21.34	.060 / 1.52	4
76200-004	~~.748 / 19.00~~	~~.768 / 19.51~~	~~.890 / 22.61~~	~~.060 / 1.52~~	OBSOLETE
76200-004LF	.748 / 19.00	.768 / 19.51	.890 / 22.61	.060 / 1.52	4
76200-005	~~.558 / 14.17~~	~~.578 / 14.68~~	~~1.210 / 30.73~~	~~.570 / 14.48~~	OBSOLETE
76200-005LF	.558 / 14.17	.578 / 14.68	1.210 / 30.73	.570 / 14.48	4
76200-006	~~.558 / 14.17~~	~~.578 / 14.68~~	~~1.400 / 35.56~~	~~.760 / 19.30~~	OBSOLETE
76200-006LF	.558 / 14.17	.578 / 14.68	1.400 / 35.56	.760 / 19.30	4
76200-007	~~.698 / 17.73~~	~~.718 / 18.24~~	~~1.485 / 37.72~~	~~.705 / 17.91~~	OBSOLETE
76200-007LF	.698 / 17.73	.718 / 18.24	1.485 / 37.72	.705 / 17.91	4
76200-008	~~.228 / 5.79~~	~~.248 / 6.30~~	~~.370 / 9.40~~	~~.060 / 1.52~~	OBSOLETE
76200-008LF	.228 / 5.79	.248 / 6.30	.370 / 9.40	.060 / 1.52	4
76200-009	~~.558 / 14.17~~	~~.578 / 14.68~~	~~.880 / 22.35~~	~~.240 / 6.10~~	OBSOLETE
76200-009LF	.558 / 14.17	.578 / 14.68	.880 / 22.35	.240 / 6.10	4
76200-010	~~.583 / 14.81~~	~~.603 / 15.32~~	~~1.000 / 25.40~~	~~.335 / 8.51~~	OBSOLETE
76200-010LF	.583 / 14.81	.603 / 15.32	1.000 / 25.40	.335 / 8.51	4
76200-011	.308 / 7.82	.328 / 8.33	.450 / 11.43	.060 / 1.52	1
76200-011LF	.308 / 7.82	.328 / 8.33	.450 / 11.43	.060 / 1.52	1
76200-012	SUPERCEDED BY 76200-070				
76200-013	.698 / 17.73	.718 / 18.24	.840 / 21.34	.060 / 1.52	1
76200-013LF	.698 / 17.73	.718 / 18.24	.840 / 21.34	.060 / 1.52	1
76200-014	SUPERCEDED BY 76200-059				
76200-015	.558 / 14.17	.578 / 14.68	1.210 / 30.73	.570 / 14.48	1
76200-015LF	.558 / 14.17	.578 / 14.68	1.210 / 30.73	.570 / 14.48	1
76200-016	.558 / 14.17	.578 / 14.68	1.400 / 35.56	.760 / 19.30	1
76200-016LF	.558 / 14.17	.578 / 14.68	1.400 / 35.56	.760 / 19.30	1
76200-017	.698 / 17.73	.718 / 18.24	1.485 / 37.72	.705 / 17.91	1
76200-017LF	.698 / 17.73	.718 / 18.24	1.485 / 37.72	.705 / 17.91	1
72600-018	.228 / 5.79	.248 / 6.30	.370 / 9.40	.060 / 1.52	1
76200-018LF	.228 / 5.79	.248 / 6.30	.370 / 9.40	.060 / 1.52	1
76200-019	.558 / 14.17	.578 / 14.68	.880 / 22.35	.240 / 6.10	1
76200-019LF	.558 / 14.17	.578 / 14.68	.880 / 22.35	.240 / 6.10	1

PRODUCT NUMBER NOTE 11	CONTACT AREA DIM A	DIM H	OVERALL LENGTH DIM L	DIM R	NOTES
76200-020	.380 / 9.65	.400 / 10.16	.520 / 13.21	.058 / 1.47	3
76200-020LF	.380 / 9.65	.400 / 10.16	.520 / 13.21	.058 / 1.47	3
76200-021	.520 / 13.21	.540 / 13.72	.662 / 16.81	.060 / 1.52	3
76200-021LF	.520 / 13.21	.540 / 13.72	.662 / 16.81	.060 / 1.52	3
76200-022	.380 / 9.65	.400 / 10.16	.772 / 19.61	.320 / 8.13	3
76200-022LF	.380 / 9.65	.400 / 10.16	.772 / 19.61	.320 / 8.13	3
76200-023	.520 / 13.21	.540 / 13.72	.912 / 23.16	.320 / 8.13	3
76200-023LF	.520 / 13.21	.540 / 13.72	.912 / 23.16	.320 / 8.13	3
76200-024	~~.380 / 9.65~~	~~.400 / 10.16~~	~~.522 / 13.26~~	~~.060 / 1.52~~	OBSOLETE
76200-024LF	.380 / 9.65	.400 / 10.16	.522 / 13.26	.060 / 1.52	4
76200-025	~~.520 / 13.21~~	~~.540 / 13.72~~	~~.662 / 16.81~~	~~.060 / 1.52~~	OBSOLETE
76200-025LF	.520 / 13.21	.540 / 13.72	.662 / 16.81	.060 / 1.52	4
76200-026	~~.380 / 9.65~~	~~.400 / 10.16~~	~~.772 / 19.61~~	~~.320 / 8.13~~	OBSOLETE
76200-026LF	.380 / 9.65	.400 / 10.16	.772 / 19.61	.320 / 8.13	4
76200-027	~~.520 / 13.21~~	~~.540 / 13.72~~	~~.912 / 23.16~~	~~.320 / 8.13~~	OBSOLETE
76200-027LF	.520 / 13.21	.540 / 13.72	.912 / 23.16	.320 / 8.13	4
76200-028	.228 / 5.79	.248 / 6.30	.550 / 13.97	.240 / 6.10	3
76200-028LF	.228 / 5.79	.248 / 6.30	.550 / 13.97	.240 / 6.10	3
76200-029	.323 / 8.20	.343 / 8.71	.463 / 11.76	.058 / 1.47	3
76200-029LF	.323 / 8.20	.343 / 8.71	.463 / 11.76	.058 / 1.47	3
76200-030	.573 / 14.55	.593 / 15.06	.715 / 18.16	.060 / 1.52	3
76200-030LF	.573 / 14.55	.593 / 15.06	.715 / 18.16	.060 / 1.52	3
76200-031	.698 / 17.73	.718 / 18.24	.840 / 21.34	.060 / 1.52	3
76200-031LF	.698 / 17.73	.718 / 18.24	.840 / 21.34	.060 / 1.52	3
76200-032	.763 / 19.38	.783 / 19.89	.905 / 22.99	.060 / 1.52	3
76200-032LF	.763 / 19.38	.783 / 19.89	.905 / 22.99	.060 / 1.52	3
76200-033	.573 / 14.55	.593 / 15.06	1.240 / 31.50	.585 / 14.86	3
76200-033LF	.573 / 14.55	.593 / 15.06	1.240 / 31.50	.585 / 14.86	3
76200-034	.573 / 14.55	.593 / 15.06	1.430 / 36.32	.775 / 19.69	3
76200-034LF	.573 / 14.55	.593 / 15.06	1.430 / 36.32	.775 / 19.69	3

PLATING CODE	PLATING	UNDERPLATING	
1	30µ" [0.76µ] Au	50µ" [1.27µ] Ni	
2	U N A S S I G N E D		
3	50µ" [1.27µ] Au	50µ" [1.27µ] Ni	
4	~~TIN LEAD OPTION~~ ~~120µ" [3.05µ] 93/7 SnPb~~	~~50µ" [1.27µ] Ni~~	DISCONTINUED
	LF OPTION (NOTE 12) 100µ" [2.54µ] Sn	50µ" [1.27µ] Ni	
5	30µ" [0.76µ] GXT™	50µ" [1.27µ] Ni	
6	15µ" [0.38µ] GXT™	50µ" [1.27µ] Ni	
7	U N A S S I G N E D		
8	U N A S S I G N E D		
9	15µ" [0.38µ] Au	50µ" [1.27µ] Ni	

| | | | |

Copyright FCI

FCIconnect.com

PRODUCT NUMBER NOTE 11	CONTACT AREA DIM A	DIM H	OVERALL LENGTH DIM L	DIM R	PLATING CODE
76200-035	.698 / 17.73	.718 / 18.24	1.485 / 37.72	.705 / 17.91	3
76200-035LF	.698 / 17.73	.718 / 18.24	1.485 / 37.72	.705 / 17.91	3
76200-036	.228 / 5.79	.248 / 6.30	.370 / 9.40	.060 / 1.52	3
76200-036LF	.228 / 5.79	.248 / 6.30	.370 / 9.40	.060 / 1.52	3
76200-037	.573 / 14.55	.593 / 15.06	.895 / 22.73	.240 / 6.10	3
76200-037LF	.573 / 14.55	.593 / 15.06	.895 / 22.73	.240 / 6.10	3
76200-038	.448 / 11.38	.468 / 11.89	.590 / 14.99	.060 / 1.52	3
76200-038LF	.448 / 11.38	.468 / 11.89	.590 / 14.99	.060 / 1.52	3
76200-039	~~.485 / 12.32~~	~~.505 / 12.83~~	~~.960 / 24.38~~	~~.393 / 9.98~~	OBSOLETE
76200-039LF	.485 / 12.32	.505 / 12.83	.960 / 24.38	.393 / 9.98	4
76200-040	.380 / 9.65	.400 / 10.16	.522 / 13.26	.060 / 1.52	1
76200-040LF	.380 / 9.65	.400 / 10.16	.522 / 13.26	.060 / 1.52	1
76200-041	.583 / 14.81	.603 / 15.32	1.000 / 25.40	.335 / 8.51	1
76200-041LF	.583 / 14.81	.603 / 15.32	1.000 / 25.40	.335 / 8.51	1
76200-042	.520 / 13.21	.540 / 13.72	.912 / 23.16	.320 / 8.13	1
76200-042LF	.520 / 13.21	.540 / 13.72	.912 / 23.16	.320 / 8.13	1
76200-043	.558 / 14.17	.578 / 14.68	.700 / 17.78	.060 / 1.52	3
76200-043LF	.558 / 14.17	.578 / 14.68	.700 / 17.78	.060 / 1.52	3
76200-044	.615 / 15.62	.628 / 15.95	1.010 / 25.65	.320 / 8.13	3
76200-044LF	.615 / 15.62	.628 / 15.95	1.010 / 25.65	.320 / 8.13	3
76200-045	~~.323 / 8.20~~	~~.343 / 8.71~~	~~.465 / 11.81~~	~~.060 / 1.52~~	OBSOLETE
76200-045LF	.323 / 8.20	.343 / 8.71	.465 / 11.81	.060 / 1.52	4
76200-046	SUPERCEDED BY 76200-069				
76200-047	.240 / 6.10	.260 / 6.60	.732 / 18.59	.410 / 10.41	1
76200-047LF	.240 / 6.10	.260 / 6.60	.732 / 18.59	.410 / 10.41	1
76200-048	.390 / 9.91	.410 / 10.41	1.075 / 27.31	.603 / 15.32	1
76200-048LF	.390 / 9.91	.410 / 10.41	1.075 / 27.31	.603 / 15.32	1
76200-049	.380 / 9.65	.400 / 10.16	.710 / 18.03	.248 / 6.30	3
76200-049LF	.380 / 9.65	.400 / 10.16	.710 / 18.03	.248 / 6.30	3
76200-050	~~.308 / 7.82~~	~~.328 / 8.33~~	~~.450 / 11.43~~	~~.060 / 1.52~~	OBSOLETE
76200-050LF	.308 / 7.82	.328 / 8.33	.450 / 11.43	.060 / 1.52	4
76200-051	.630 / 16.00	.650 / 16.51	1.122 / 28.50	.410 / 10.41	1
76200-051LF	.630 / 16.00	.650 / 16.51	1.122 / 28.50	.410 / 10.41	1
76200-052	.390 / 9.91	.410 / 10.41	1.122 / 28.50	.650 / 16.51	1
76200-052LF	.390 / 9.91	.410 / 10.41	1.122 / 28.50	.650 / 16.51	1

PRODUCT NUMBER NOTE 11	CONTACT AREA DIM A	DIM H	OVERALL LENGTH DIM L	DIM R	PLATING CODE
76200-053	.255 / 6.48	.275 / 6.99	.772 / 19.61	.435 / 11.05	3
76200-053LF	.255 / 6.48	.275 / 6.99	.772 / 19.61	.435 / 11.05	3
76200-054	.255 / 6.48	.275 / 6.99	.642 / 16.31	.305 / 7.75	3
76200-054LF	.255 / 6.48	.275 / 6.99	.642 / 16.31	.305 / 7.75	3
76200-055	.651 / 16.54	.671 / 17.04	.793 / 20.14	.060 / 1.52	1
76200-055LF	.651 / 16.54	.671 / 17.04	.793 / 20.14	.060 / 1.52	1
76200-056	~~.500 / 12.70~~	~~.520 / 13.21~~	~~.640 / 16.26~~	~~.058 / 1.47~~	OBSOLETE
76200-056LF	.500 / 12.70	.520 / 13.21	.640 / 16.26	.058 / 1.47	4
76200-057	.250 / 6.35	.270 / 6.86	.572 / 14.53	.240 / 6.10	1
76200-057LF	.250 / 6.35	.270 / 6.86	.572 / 14.53	.240 / 6.10	1
76200-058	.250 / 6.35	.270 / 6.86	.390 / 9.91	.058 / 1.47	1
76200-058LF	.250 / 6.35	.270 / 6.86	.390 / 9.91	.058 / 1.47	1
76200-059	.750 / 19.05	.770 / 19.56	.892 / 22.66	.060 / 1.52	1
76200-059LF	.750 / 19.05	.770 / 19.56	.892 / 22.66	.060 / 1.52	1
76200-060	.380 / 9.65	.400 / 10.16	.880 / 22.35	.418 / 10.62	1
76200-060LF	.380 / 9.65	.400 / 10.16	.880 / 22.35	.418 / 10.62	1
76200-061	.280 / 7.11	.300 / 7.62	.552 / 14.02	.190 / 4.83	1
76200-061LF	.280 / 7.11	.300 / 7.62	.552 / 14.02	.190 / 4.83	1
76200-062	.338 / 8.59	.358 / 9.09	.478 / 12.14	.058 / 1.47	1
76200-062LF	.338 / 8.59	.358 / 9.09	.478 / 12.14	.058 / 1.47	1
76200-063	UNAVAILABLE				
76200-063LF	UNAVAILABLE				
76200-064	~~.380 / 9.65~~	~~.400 / 10.16~~	~~.960 / 24.38~~	~~.498 / 12.65~~	OBSOLETE
76200-064LF	.380 / 9.65	.400 / 10.16	.960 / 24.38	.498 / 12.65	4
76200-065	~~.698 / 17.73~~	~~.718 / 18.24~~	~~1.000 / 25.40~~	~~.225 / 5.72~~	OBSOLETE
76200-065LF	.698 / 17.73	.718 / 18.24	1.000 / 25.40	.225 / 5.72	4
76200-066	.755 / 19.18	.775 / 19.69	1.260 / 32.00	.420 / 10.67	1
76200-066LF	.755 / 19.18	.775 / 19.69	1.260 / 32.00	.420 / 10.67	1
76200-067	~~.228 / 5.79~~	~~.248 / 6.30~~	~~.368 / 9.35~~	~~.058 / 1.47~~	OBSOLETE
76200-067LF	.228 / 5.79	.248 / 6.30	.368 / 9.35	.058 / 1.47	4
76200-068	.250 / 6.35	.270 / 6.86	.650 / 16.51	.318 / 8.08	1
76200-068LF	.250 / 6.35	.270 / 6.86	.650 / 16.51	.318 / 8.08	1

mat'l. code: SEE NOTE 1	surface: ASME Y14.5	tolerance: ASME Y14.5	projection	product family: PIN PRODUCTS	
ltr / ecn no / dr / date	tolerances unless otherwise specified			title: BERGPOST® LOOSE PIECE WITH RETENTION NICKS	
N	angles: 0°±2°	linear: XX±.01/.X±.3; .XXX±.005/.XX±.13; .XXXX±.0020/.XXX±.051	INCH/MM		
			scale 1:1		
	dr: E. KROPIEWNICKI 1996-06-04			dwg no: 76200	sheet 3 of 4 size A4
	engr: L. FYE 1996-06-04				
	chr: T. BREWBAKER 1996-06-04				
	appd: L. FYE 1996-06-04			type: CUSTOMER Drawing	
sheet index / revision sheet					

form: A4mmXLc

PDM: Rev:N STATUS Released Printed: Jul 14, 2012

Copyright FCI

FCIconnect.com

PRODUCT NUMBER NOTE 11	CONTACT AREA DIM A	DIM H	OVERALL LENGTH DIM L	DIM R	PLATING CODE
76200–069	.583 / 14.81	.603 / 15.32	1.075 / 27.31	.410 / 10.41	1
76200–069LF	.583 / 14.81	.603 / 15.32	1.075 / 27.31	.410 / 10.41	1
76200–070	.558 / 14.17	.578 / 14.68	.695 / 17.65	.055 / 1.40	1
76200–070LF	.558 / 14.17	.578 / 14.68	.695 / 17.65	.055 / 1.40	1
76200–071	.390 / 9.91	.410 / 10.41	1.075 / 27.31	.603 / 15.32	1
76200–071LF	.390 / 9.91	.410 / 10.41	1.075 / 27.31	.603 / 15.32	1
76200–072	.240 / 6.10	.260 / 6.60	.732 / 18.59	.410 / 10.41	1
76200–072LF	.240 / 6.10	.260 / 6.60	.732 / 18.59	.410 / 10.41	1
76200–073	.630 / 16.00	.650 / 16.51	1.122 / 28.50	.410 / 10.41	1
76200–073LF	.630 / 16.00	.650 / 16.51	1.122 / 28.50	.410 / 10.41	1
76200–074	.390 / 9.91	.410 / 10.41	1.122 / 28.50	.650 / 16.51	1
76200–074LF	.390 / 9.91	.410 / 10.41	1.122 / 28.50	.650 / 16.51	1
76200–075	~~.573 / 14.55~~	~~.593 / 15.06~~	~~.895 / 22.73~~	~~.240 / 6.10~~	OBSOLETE
76200–075LF	.573 / 14.55	.593 / 15.06	.895 / 22.73	.240 / 6.10	4
76200–076	.308 / 7.82	.328 / 8.33	.445 / 11.30	.055 / 1.40	1
76200–076LF	.308 / 7.82	.328 / 8.33	.445 / 11.30	.055 / 1.40	1
76200–077	~~.558 / 14.17~~	~~.578 / 14.68~~	~~.695 / 17.65~~	~~.055 / 1.40~~	OBSOLETE
76200–077LF	.558 / 14.17	.578 / 14.68	.695 / 17.65	.055 / 1.40	4
76200–078	.400 / 10.16	.420 / 10.67	.892 / 22.66	.410 / 10.41	1
76200–078LF	.400 / 10.16	.420 / 10.67	.892 / 22.66	.410 / 10.41	1
76200–079	.630 / 16.00	.650 / 16.51	.770 / 19.56	.058 / 1.47	1
76200–079LF	.630 / 16.00	.650 / 16.51	.770 / 19.56	.058 / 1.47	1
76200–080	.583 / 14.81	.603 / 15.32	1.075 / 27.31	.410 / 10.41	9
76200–080LF	.583 / 14.81	.603 / 15.32	1.075 / 27.31	.410 / 10.41	9
76200–081	.558 / 14.17	.578 / 14.68	.700 / 17.78	.060 / 1.52	9
76200–081LF	.558 / 14.17	.578 / 14.68	.700 / 17.78	.060 / 1.52	9
76200–082	.390 / 9.91	.410 / 10.41	1.075 / 27.31	.603 / 15.32	9
76200–082LF	.390 / 9.91	.410 / 10.41	1.075 / 27.31	.603 / 15.32	9
76200–083	.240 / 6.10	.260 / 6.60	.732 / 18.59	.410 / 10.41	9
76200–083LF	.240 / 6.10	.260 / 6.60	.732 / 18.59	.410 / 10.41	9
76200–084	.630 / 16.00	.650 / 16.51	1.122 / 28.50	.410 / 10.41	9
76200–084LF	.630 / 16.00	.650 / 16.51	1.122 / 28.50	.410 / 10.41	9
76200–085	.390 / 9.91	.410 / 10.41	1.122 / 28.50	.650 / 16.51	9
76200–085LF	.390 / 9.91	.410 / 10.41	1.122 / 28.50	.650 / 16.51	9

PRODUCT NUMBER NOTE 11	CONTACT AREA DIM A	DIM H	OVERALL LENGTH DIM L	DIM R	PLATING CODE
76200–086	.308 / 7.82	.328 / 8.33	.450 / 11.43	.060 / 1.52	9
76200–086LF	.308 / 7.82	.328 / 8.33	.450 / 11.43	.060 / 1.52	9
76200–087	.400 / 10.16	.420 / 10.67	.892 / 22.66	.410 / 10.41	9
76200–087LF	.400 / 10.16	.420 / 10.67	.892 / 22.66	.410 / 10.41	9
76200–088	.630 / 16.00	.650 / 16.51	.770 / 19.56	.058 / 1.47	9
76200–088LF	.630 / 16.00	.650 / 16.51	.770 / 19.56	.058 / 1.47	9
76200–089	~~.630 / 16.00~~	~~.650 / 16.51~~	~~1.122 / 28.50~~	~~.410 / 10.41~~	OBSOLETE
76200–089LF	.630 / 16.00	.650 / 16.51	1.122 / 28.50	.410 / 10.41	4
76200–090	.636 / 16.15	.650 / 16.51	1.122 / 28.50	.410 / 10.41	3
76200–090LF	.636 / 16.15	.650 / 16.51	1.122 / 28.50	.410 / 10.41	3
76200–091	.573 / 14.55	.593 / 15.06	.895 / 22.73	.240 / 6.10	9
76200–091LF	.573 / 14.55	.593 / 15.06	.895 / 22.73	.240 / 6.10	9
76200–092	.485 / 12.32	.505 / 12.83	.960 / 24.38	.393 / 9.98	1
76200–092LF	.485 / 12.32	.505 / 12.83	.960 / 24.38	.393 / 9.98	1

mat'l. code: SEE NOTE 1	surface: ASME Y14.5	tolerance: ASME Y14.5	projection
ltr / ecn no / dr / date: N	tolerances unless otherwise specified		
	angles: 0°±2°	linear: XX±.01/.X±.3; .XXX±.005/.XX±.13; .XXXX±.0020/.XXX±.051	INCH/MM
			scale 1:1
	dr: E. KROPIEWNICKI 1996-06-04		
	engr: L. FYE 1996-06-04		
	chr: T. BREWBAKER 1996-06-04		
	appd: L. FYE 1996-06-04		
sheet index / revision sheet			

product family: PIN PRODUCTS

title: BERGPOST® LOOSE PIECE WITH RETENTION NICKS

dwg no: 76200 | sheet 4 of 4 | size A4

type: CUSTOMER Drawing

form: A4mmXLc

PDM: Rev:N STATUS Released Printed: Jul 14, 2012

Компания «ЭлектроПласт» предлагает заключение долгосрочных отношений при поставках импортных электронных компонентов на взаимовыгодных условиях!

Наши преимущества:

- Оперативные поставки широкого спектра электронных компонентов отечественного и импортного производства напрямую от производителей и с крупнейших мировых складов;
- Поставка более 17-ти миллионов наименований электронных компонентов;
- Поставка сложных, дефицитных, либо снятых с производства позиций;
- Оперативные сроки поставки под заказ (от 5 рабочих дней);
- Экспресс доставка в любую точку России;
- Техническая поддержка проекта, помощь в подборе аналогов, поставка прототипов;
- Система менеджмента качества сертифицирована по Международному стандарту ISO 9001;
- Лицензия ФСБ на осуществление работ с использованием сведений, составляющих государственную тайну;
- Поставка специализированных компонентов (Xilinx, Altera, Analog Devices, Intersil, Interpoint, Microsemi, Aeroflex, Peregrine, Syfer, Eurofarad, Texas Instrument, Miteq, Cobham, E2V, MA-COM, Hittite, Mini-Circuits,General Dynamics и др.);

Помимо этого, одним из направлений компании «ЭлектроПласт» является направление «Источники питания». Мы предлагаем Вам помощь Конструкторского отдела:

- Подбор оптимального решения, техническое обоснование при выборе компонента;
- Подбор аналогов;
- Консультации по применению компонента;
- Поставка образцов и прототипов;
- Техническая поддержка проекта;
- Защита от снятия компонента с производства.

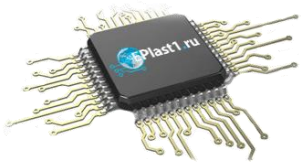

Как с нами связаться

Телефон: 8 (812) 309 58 32 (многоканальный)
Факс: 8 (812) 320-02-42
Электронная почта: org@eplast1.ru
Адрес: 198099, г. Санкт-Петербург, ул. Калинина, дом 2, корпус 4, литера А.