

THIS DRAWING IS UNPUBLISHED. RELEASED FOR PUBLICATION -,- .
© COPYRIGHT - BY TYCO ELECTRONICS CORPORATION. ALL RIGHTS RESERVED.


LOC	DIST
AD	00

REVISIONS


P	LTR	DESCRIPTION	DATE	DWN	APVD
	P	REVISED PER EC 0S12-0287-05	10DEC05	JDP	AMS
	P1	REVISED PER ECO-09-021826	09JAN10	KK	AEG

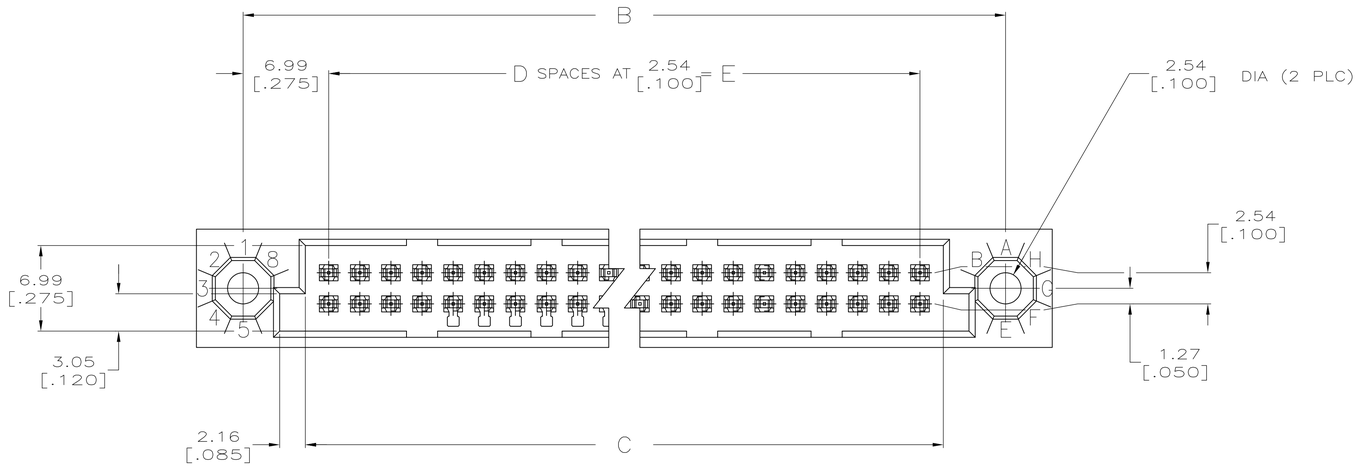

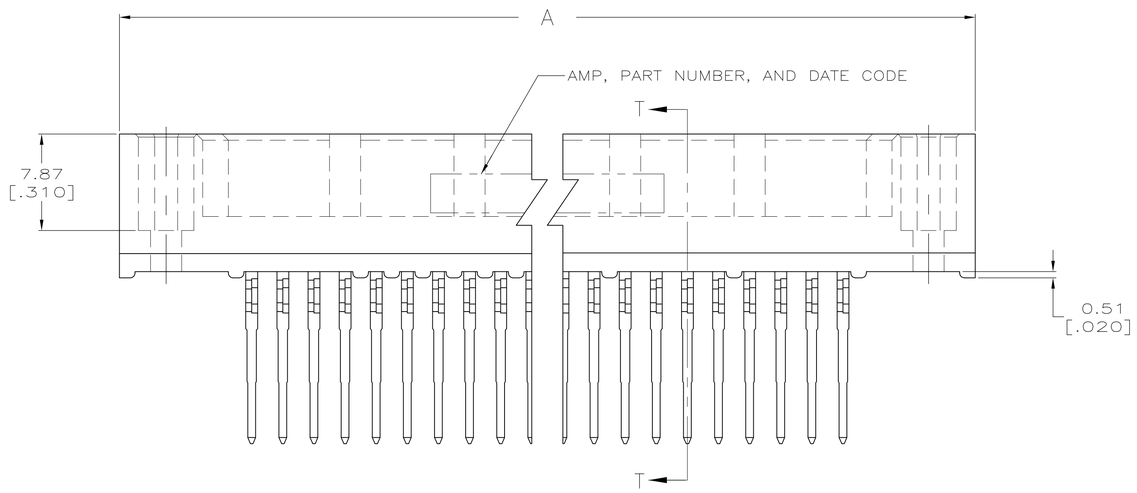

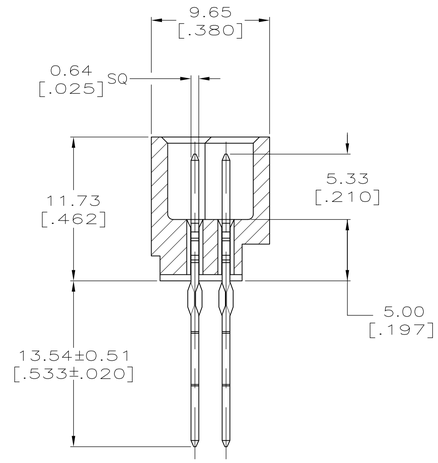

SECTION T–T

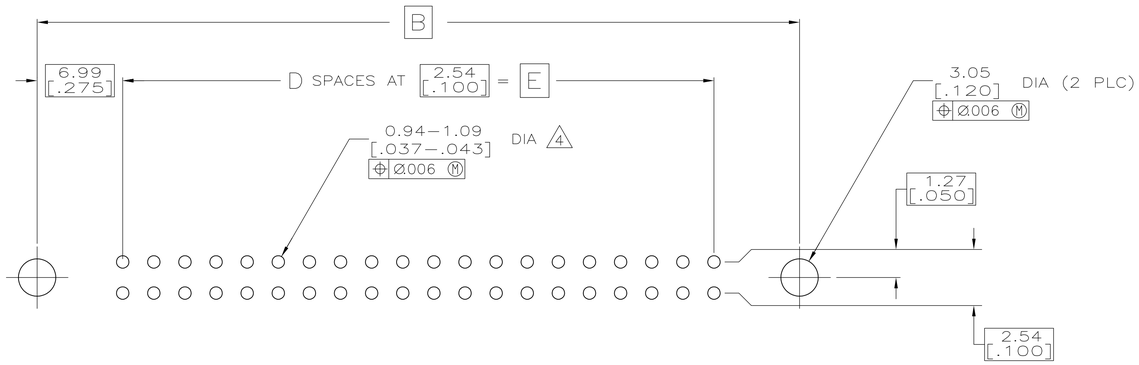

RECOMMENDED P.C. BOARD LAYOUT

THIS DRAWING IS A CONTROLLED DOCUMENT.

DIMENSIONS: mm [INCHES]

TOLERANCES UNLESS OTHERWISE SPECIFIED:
0 PLC ± –
1 PLC ± –
2 PLC ± –
3 PLC ± 0.13 [.005]
4 PLC ± –
ANGLES ± –

MATERIAL 1 2

FINISH 3

DWN R.K. SEIFRIED 04/08/90
CHK F. KIBLER 8-18-92
APVD –
PRODUCT SPEC –
APPLICATION SPEC –
WEIGHT –

CUSTOMER DRAWING

Tyco Electronics
Tyco Electronics Corporation
Harrisburg, PA 17105-3608

NAME
HDI, 2 ROW, PIN ASSEMBLY,
13.54 [.533] LONG ACTION PINS,
ALL GOLD PLATED POSTS

SIZE	CAGE CODE	DRAWING NO	RESTRICTED TO
A1	00779	C-533091	–

SCALE 4:1 SHEET 1 OF 2 REV P1

THIS DRAWING IS UNPUBLISHED. RELEASED FOR PUBLICATION -,- .
© COPYRIGHT - BY TYCO ELECTRONICS CORPORATION. ALL RIGHTS RESERVED.

LOC	DIST
AD	00

REVISIONS

P	LTR	DESCRIPTION	DATE	DWN	APVD
	—	SEE SHEET 1	–	—	—

△1 HOUSING MATERIAL: THERMOPLASTIC, COLOR—NATURAL.

△2 CONTACT MATERIAL: PHOSPHOR BRONZE.

△3 CONTACT FINISH: .00127—.00254 [.000050—.000100] NICKEL UNDERPLATE ALL OVER; .00076 [.000030] GOLD PLATE IN CONTACT AREA AND FOR 5.08 [.200] FROM TIP OF WIRE—WRAP POST; GOLD FLASH ON REMAINDER.

△4 ACTION PIN POSTS REQUIRE 2.36 [.093] MIN THICK P.C. BOARD. RECOMMENDED P.C. BOARD HOLES ARE 1.151 [.0453] DIA PLATED THRU WITH 0.025—0.076 [.001—.003] COPPER, WITH 0.0076 [.0003] MIN TIN—LEAD PLATING; FINISHED HOLE AFTER PLATING 0.94—1.09 [.037—043] DIA.

5. DIMENSIONS IN BRACKETS ARE IN INCHES.

△6 PART NUMBER IS OBSOLETE.

△7 OBSOLETE PARTS: OBSOLETE CIS STREAMLINING PER D.RENAUD/D.SINISI

	E	D	C	B	A	POSN	PART NUMBER
△6	—	—	—	—	—	—	1—533091—9
△6	—	—	—	—	—	—	1—533091—8
△6	—	—	—	—	—	—	1—533091—7
△6	—	—	—	—	—	—	1—533091—6
△6	200.66 [7.900]	~~79~~	204.47 [8.050]	214.63 [8.450]	222.25 [8.750]	~~160~~	1—533091—5
△6	—	—	—	—	—	—	1—533091—4
△6	—	—	—	—	—	—	1—533091—3
△6	—	—	—	—	—	—	1—533091—2
	149.86 [5.900]	59	153.67 [6.050]	163.83 [6.450]	171.45 [6.750]	120	1—533091—1
△6	137.16 [5.400]	~~54~~	140.97 [5.550]	151.13 [5.950]	158.75 [6.250]	~~110~~	1—533091—0
△6	124.46 [4.900]	~~49~~	128.27 [5.050]	138.43 [5.450]	146.05 [5.750]	~~100~~	533091—9
△6	—	—	—	—	—	—	533091—8
	99.06 [3.900]	39	102.87 [4.050]	113.03 [4.450]	120.65 [4.750]	80	533091—7
△6	—	—	—	—	—	—	533091—6
△7 OBSOLETE	73.66 [2.900]	29	77.47 [3.050]	87.63 [3.450]	95.25 [3.750]	60	~~533091—5~~
△6	—	—	—	—	—	—	533091—4
△6	—	—	—	—	—	—	533091—3
△6	—	—	—	—	—	—	533091—2
△6	—	—	—	—	—	—	533091—1

THIS DRAWING IS A CONTROLLED DOCUMENT.

DIMENSIONS: mm [INCHES]

TOLERANCES UNLESS OTHERWISE SPECIFIED:
0 PLC ± –
1 PLC ± –
2 PLC ± –
3 PLC ± 0.13 [.005]
4 PLC ± –
ANGLES ± –

MATERIAL △1 △2

FINISH △3

DWN R.K. SEIFRIED 04/08/90
CHK F. KIBLER 8-18-92
APVD –
PRODUCT SPEC —
APPLICATION SPEC —
WEIGHT –

Tyco Electronics
Tyco Electronics Corporation
Harrisburg, PA 17105-3608

NAME
HDI, 2 ROW, PIN ASSEMBLY,
13.54 [.533] LONG ACTION PINS,
ALL GOLD PLATED POSTS

SIZE	CAGE CODE	DRAWING NO	RESTRICTED TO
A1	00779	C-533091	—

CUSTOMER DRAWING

SCALE	SHEET	REV
4:1	2 OF 2	P1


Компания «ЭлектроПласт» предлагает заключение долгосрочных отношений при поставках импортных электронных компонентов на взаимовыгодных условиях!

Наши преимущества:

- Оперативные поставки широкого спектра электронных компонентов отечественного и импортного производства напрямую от производителей и с крупнейших мировых складов;
- Поставка более 17-ти миллионов наименований электронных компонентов;
- Поставка сложных, дефицитных, либо снятых с производства позиций;
- Оперативные сроки поставки под заказ (от 5 рабочих дней);
- Экспресс доставка в любую точку России;
- Техническая поддержка проекта, помощь в подборе аналогов, поставка прототипов;
- Система менеджмента качества сертифицирована по Международному стандарту ISO 9001;
- Лицензия ФСБ на осуществление работ с использованием сведений, составляющих государственную тайну;
- Поставка специализированных компонентов (Xilinx, Altera, Analog Devices, Intersil, Interpoint, Microsemi, Aeroflex, Peregrine, Syfer, Eurofarad, Texas Instrument, Miteq, Cobham, E2V, MA-COM, Hittite, Mini-Circuits,General Dynamics и др.);

Помимо этого, одним из направлений компании «ЭлектроПласт» является направление «Источники питания». Мы предлагаем Вам помощь Конструкторского отдела:

- Подбор оптимального решения, техническое обоснование при выборе компонента;
- Подбор аналогов;
- Консультации по применению компонента;
- Поставка образцов и прототипов;
- Техническая поддержка проекта;
- Защита от снятия компонента с производства.

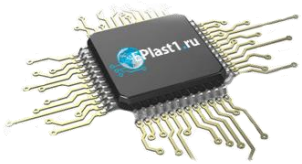

Как с нами связаться

Телефон: 8 (812) 309 58 32 (многоканальный)
Факс: 8 (812) 320-02-42
Электронная почта: org@eplast1.ru
Адрес: 198099, г. Санкт-Петербург, ул. Калинина, дом 2, корпус 4, литера А.