

THIS DRAWING IS UNPUBLISHED. RELEASED FOR PUBLICATION -,- .
© COPYRIGHT - BY TYCO ELECTRONICS CORPORATION. ALL RIGHTS RESERVED.


LOC	DIST
AD	25

REVISIONS


P	LTR	DESCRIPTION	DATE	DWN	APVD
	N	REVISED PER EC 0S12-0287-05	10DEC05	JDP	AMS

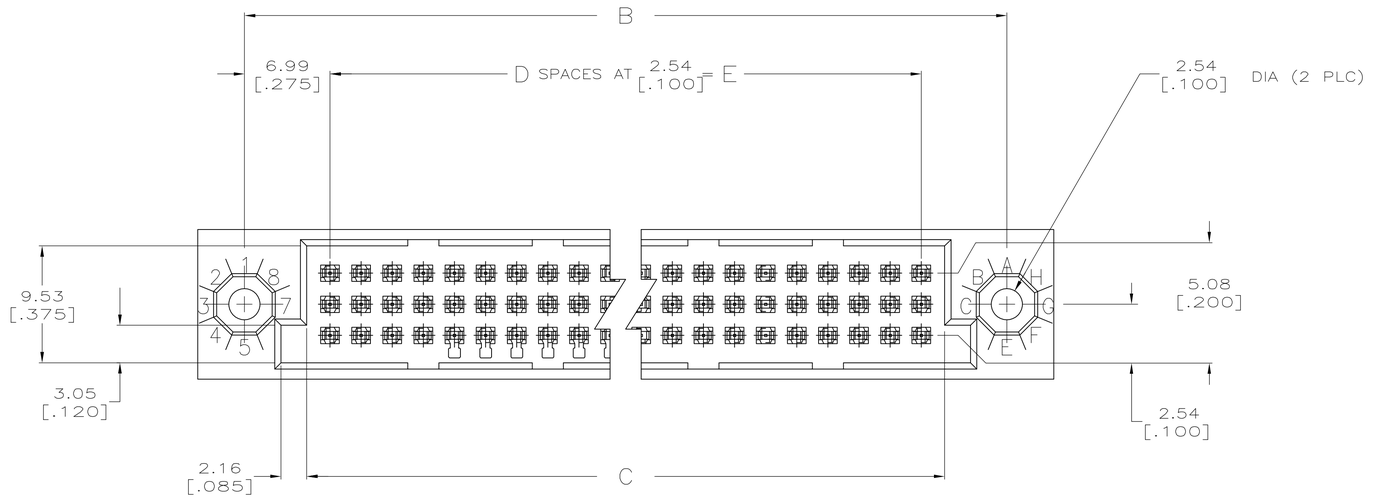

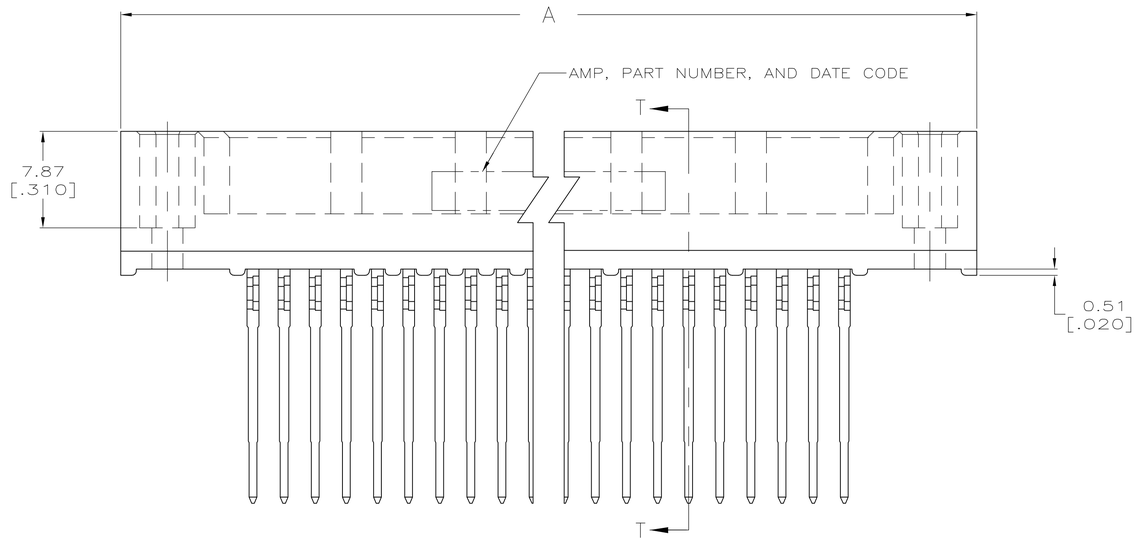

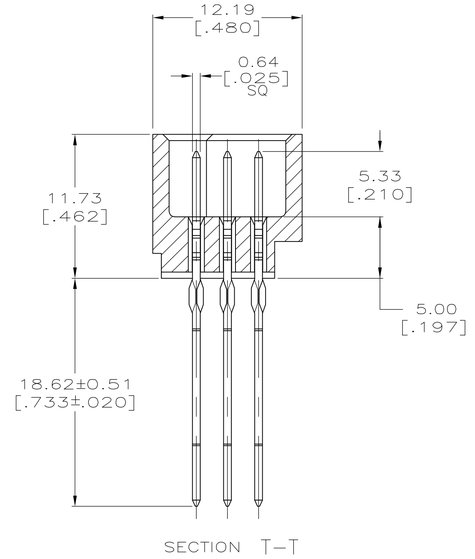

SECTION T–T

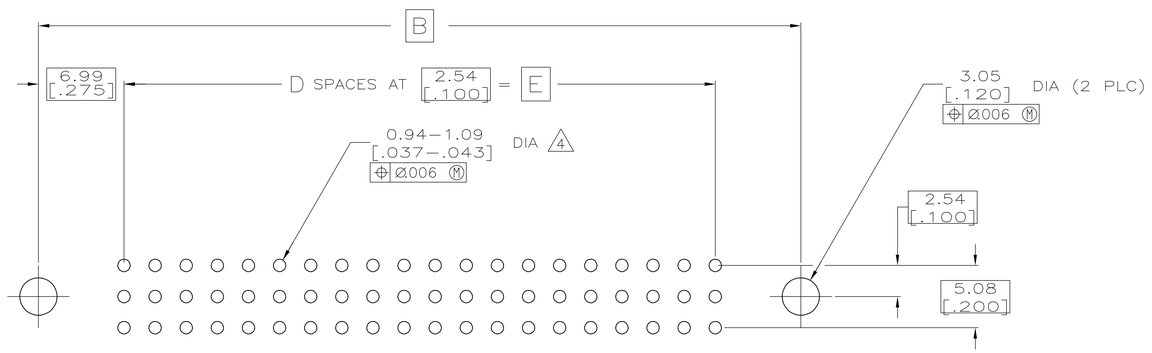

RECOMMENDED P.C. BOARD LAYOUT

THIS DRAWING IS A CONTROLLED DOCUMENT.

DIMENSIONS: mm [INCHES]

TOLERANCES UNLESS OTHERWISE SPECIFIED:
0 PLC ± –
1 PLC ± –
2 PLC ± –
3 PLC ± 0.13 [.005]
4 PLC ± –
ANGLES ± –

MATERIAL 1 2

FINISH 3

DWN R.K. SEIFRIED 03/26/90
CHK F. KIBLER 8-18-92
APVD –
PRODUCT SPEC —
APPLICATION SPEC —
WEIGHT —

Tyco Electronics Corporation
Harrisburg, PA 17105-3608

NAME HDI, 3 ROW, PIN ASSEMBLY, 18.62 [.733] LONG ACTION PINS, .00076 [.000030] GOLD PLATE

SIZE	CAGE CODE	DRAWING NO	RESTRICTED TO
A1	00779	C-532432	—

CUSTOMER DRAWING | SCALE 4:1 | SHEET 1 OF 2 | REV N

AMP 4805 REV 31MAR2000

01MAR06 10:36am us049721 H:\ECN's, ECO's\ECN-0S12-0287-05-ALEX\532432_1_c.dwg

THIS DRAWING IS UNPUBLISHED. RELEASED FOR PUBLICATION -,- .
© COPYRIGHT - BY TYCO ELECTRONICS CORPORATION. ALL RIGHTS RESERVED.

LOC	DIST
AD	25

REVISIONS

P	LTR	DESCRIPTION	DATE	DWN	APVD
	—	SEE SHEET 1	–	—	—

△1 HOUSING MATERIAL: THERMOPLASTIC, COLOR—BLACK.

△2 CONTACT MATERIAL: PHOSPHOR BRONZE.

△3 CONTACT FINISH: .00127—.00254 [.000050—.000100] NICKEL UNDERPLATE ALL OVER; .00076 [.000030] GOLD PLATE IN CONTACT AREA, TIN—LEAD PLATED POSTS.

△4 ACTION PIN POSTS REQUIRE 2.36 [.093] MIN THICK P.C. BOARD. RECOMMENDED P.C. BOARD HOLES ARE 1.151 [.0453] DIA PLATED THRU WITH 0.025—0.076 [.001—.003] COPPER, WITH 0.0076 [.0003] MIN TIN—LEAD PLATING; FINISHED HOLE AFTER PLATING 0.94—1.09 [.037—043] DIA.

5. DIMENSIONS IN BRACKETS ARE IN INCHES.

△6 HOUSINGS WITH CENTER MOUNTING IS RECOMMENDED FOR ASSEMBLIES HAVING 75 CONTACTS PER ROW OR MORE.

△7 PART NUMBER IS OBSOLETE.

E	D	C	B	A	POSN	PART NUMBER
△6△7	—	—	—	—	—	—	2—532432—0
△6△7	—	—	—	—	—	—	1—532432—9
△6△7	—	—	—	—	—	—	1—532432—8
△6△7	—	—	—	—	—	—	1—532432—7
△6△7	—	—	—	—	—	—	1—532432—6
△6△7	—	—	—	—	—	—	1—532432—5
△6△7	—	—	—	—	—	—	1—532432—4
△6△7	—	—	—	—	—	—	1—532432—3
△7	187.96 [7.400]	~~74~~	191.77 [7.550]	201.93 [7.950]	209.55 [8.250]	~~225~~	1—532432—2
	175.26 [6.900]	69	179.07 [7.050]	189.23 [7.450]	196.85 [7.750]	210	1—532432—1
△7	—	—	—	—	—	—	1—532432—0
	149.86 [5.900]	59	153.67 [6.050]	163.83 [6.450]	171.45 [6.750]	180	532432—9
△7	137.16 [5.400]	~~54~~	140.97 [5.550]	151.13 [5.950]	158.75 [6.250]	~~165~~	532432—8
△7	—	—	—	—	—	—	532432—7
△7	—	—	—	—	—	—	532432—6
△7	99.06 [3.900]	~~39~~	102.87 [4.050]	113.03 [4.450]	120.65 [4.750]	~~120~~	532432—5
△7	—	—	—	—	—	—	532432—4
△7	78.74 [3.100]	~~31~~	82.55 [3.250]	92.71 [3.650]	100.33 [3.950]	~~96~~	532432—3
△7	—	—	—	—	—	—	532432—2
△7	—	—	—	—	—	—	532432—1

THIS DRAWING IS A CONTROLLED DOCUMENT.

DIMENSIONS: mm [INCHES]

TOLERANCES UNLESS OTHERWISE SPECIFIED:
0 PLC ± –
1 PLC ± –
2 PLC ± –
3 PLC ± 0.13 [.005]
4 PLC ± –
ANGLES ± –

MATERIAL △1△2

FINISH △3

DWN R.K. SEIFRIED 03/26/90
CHK F. KIBLER 8-18-92
APVD —
PRODUCT SPEC —
APPLICATION SPEC —
WEIGHT —

tyco Electronics
Tyco Electronics Corporation
Harrisburg, PA 17105-3608

NAME
HDI, 3 ROW, PIN ASSEMBLY,
18.62 [.733] LONG ACTION PINS,
.00076 [.000030] GOLD PLATE

SIZE	CAGE CODE	DRAWING NO	RESTRICTED TO
A1	00779	C-532432	—

CUSTOMER DRAWING

SCALE	SHEET	REV
4:1	2 OF 2	N


Компания «ЭлектроПласт» предлагает заключение долгосрочных отношений при поставках импортных электронных компонентов на взаимовыгодных условиях!

Наши преимущества:

- Оперативные поставки широкого спектра электронных компонентов отечественного и импортного производства напрямую от производителей и с крупнейших мировых складов;
- Поставка более 17-ти миллионов наименований электронных компонентов;
- Поставка сложных, дефицитных, либо снятых с производства позиций;
- Оперативные сроки поставки под заказ (от 5 рабочих дней);
- Экспресс доставка в любую точку России;
- Техническая поддержка проекта, помощь в подборе аналогов, поставка прототипов;
- Система менеджмента качества сертифицирована по Международному стандарту ISO 9001;
- Лицензия ФСБ на осуществление работ с использованием сведений, составляющих государственную тайну;
- Поставка специализированных компонентов (Xilinx, Altera, Analog Devices, Intersil, Interpoint, Microsemi, Aeroflex, Peregrine, Syfer, Eurofarad, Texas Instrument, Miteq, Cobham, E2V, MA-COM, Hittite, Mini-Circuits,General Dynamics и др.);

Помимо этого, одним из направлений компании «ЭлектроПласт» является направление «Источники питания». Мы предлагаем Вам помощь Конструкторского отдела:

- Подбор оптимального решения, техническое обоснование при выборе компонента;
- Подбор аналогов;
- Консультации по применению компонента;
- Поставка образцов и прототипов;
- Техническая поддержка проекта;
- Защита от снятия компонента с производства.

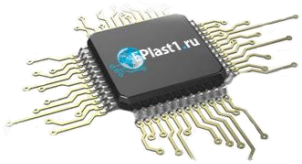

Как с нами связаться

Телефон: 8 (812) 309 58 32 (многоканальный)
Факс: 8 (812) 320-02-42
Электронная почта: org@eplast1.ru
Адрес: 198099, г. Санкт-Петербург, ул. Калинина, дом 2, корпус 4, литера А.