THIS DRAWING IS UNPUBLISHED. RELEASED FOR PUBLICATION –,– .
© COPYRIGHT 2011 BY TYCO ELECTRONICS CORPORATION. ALL RIGHTS RESERVED.

LOC	DIST
DW	—

REVISIONS

P	LTR	DESCRIPTION	DATE	DWN	APVD
	N1	REVISED (ECR-11-016251, ECR-11-024125) GOLD FLASH RANGE ON SOLDERING AREA	09MAR'12	E.L.	W.K.

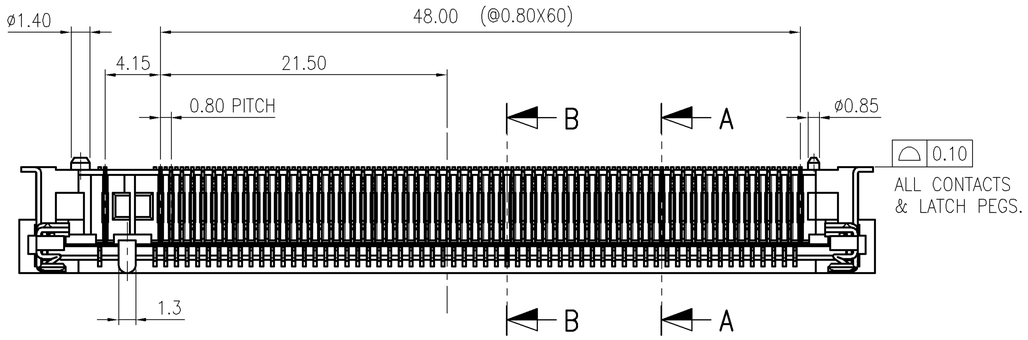

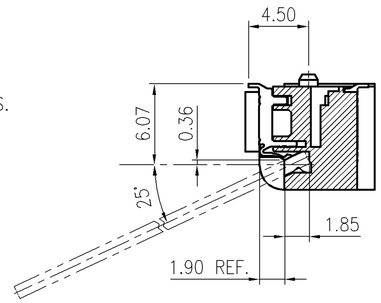

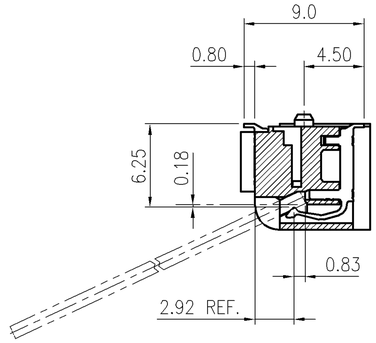

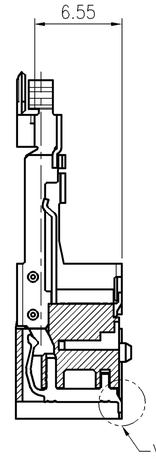

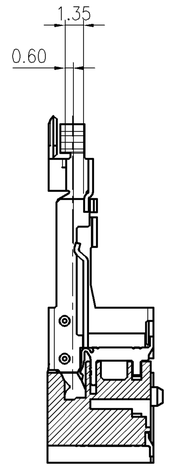

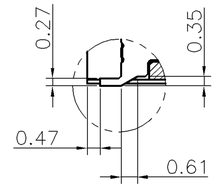

VIEW A
SCALE 2:1

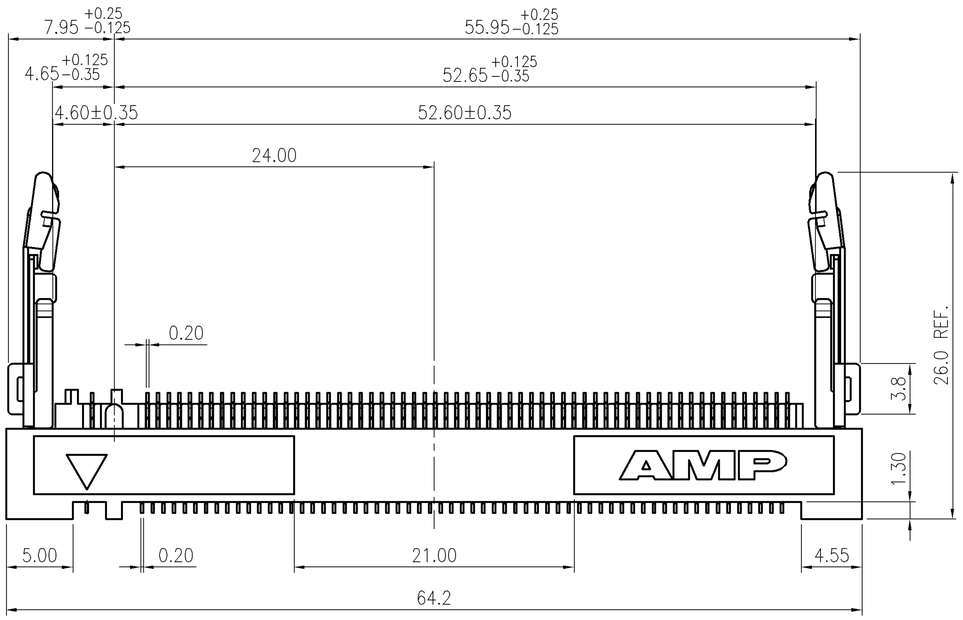

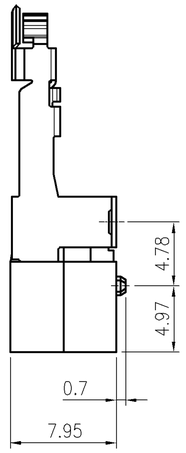

NOTE :

1. MATERIAL
   HOUSING : THERMOPLASTIC, LCP
   UL 94V-0, BLACK COLOR
   CONTACT : COPPER ALLOY
   LATCH : STEEL
2. FINISH
   CONTACT : 0.25um MIN. GOLD PLATED IN CONTACT AREA,
   GOLD FLASH PALTING ON SOLDER TAIL AREA, WITH
   1.27um MIN. NICKEL UNDERPLATING ALL OVER.
   LATCH : 2.54um MIN. MATTE TIN PLATING(SEE TABLE) OVER
   0.76um MIN. NICKEL PLATING.

3. CARD THICKNESS APPLIES ACROSS TABS AND INCLUDES PLATING AND/OR METALIZATION
4. APPLICATION
   GOLD CONTACT PAD : ELECTROLESS GOLD PLATING 0.05um MIN
   OVER ELECTROLESS NICKEL PLATING 2um MIN
5. BORDER OF COMPONENT AREA
6. WEIGHT
   NET WEIGHT : 3.50 kgs/CTN
   GROSS WEIGHT : 6.2 kgs/CTN

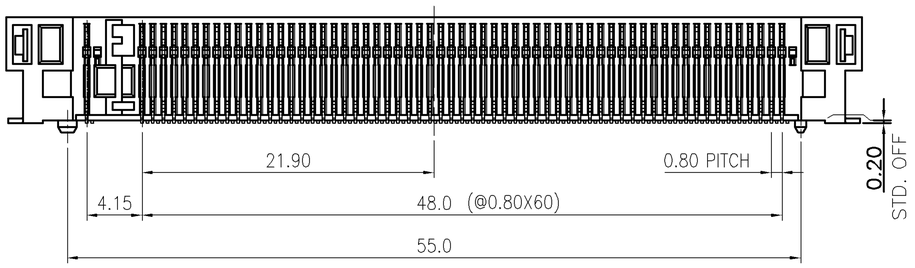

OBSOLETE	~~W/O~~	~~WHITE~~	~~440360-4~~
	W/O	TRANSPARENT	440360-2
HOLE	TRAY COLOR	PART NUMBER	

THIS DRAWING IS A CONTROLLED DOCUMENT.

DIMENSIONS: mm

TOLERANCES UNLESS OTHERWISE SPECIFIED:

0 PLC	± –
1 PLC	± 0.15
2 PLC	± 0.1
3 PLC	± 0.05
4 PLC	± –
ANGLES	± 3°

MATERIAL: SEE NOTE

FINISH: SEE NOTE

DWN	S. HOU 11MAR2008
CHK	W. KODAMA 11MAR2008
APVD	W. KODAMA 11MAR2008
PRODUCT SPEC	108-57083
APPLICATION SPEC	—
WEIGHT	5.75 GRAMS

TE Connectivity

NAME: 0.8mm PITCH FAX MODEM SOCKET, 124 POSITIONS

SIZE	CAGE CODE	DRAWING NO	RESTRICTED TO
A3	00779	C-440360	—

CUSTOMER DRAWING | SCALE — | SHEET 1 OF 7 | REV N1

THIS DRAWING IS UNPUBLISHED. RELEASED FOR PUBLICATION – , – .
© COPYRIGHT 2011 BY TYCO ELECTRONICS CORPORATION. ALL RIGHTS RESERVED.

LOC	DIST
DW	—

REVISIONS

P	LTR	DESCRIPTION	DATE	DWN	APVD
		SEE SHEET 1.			

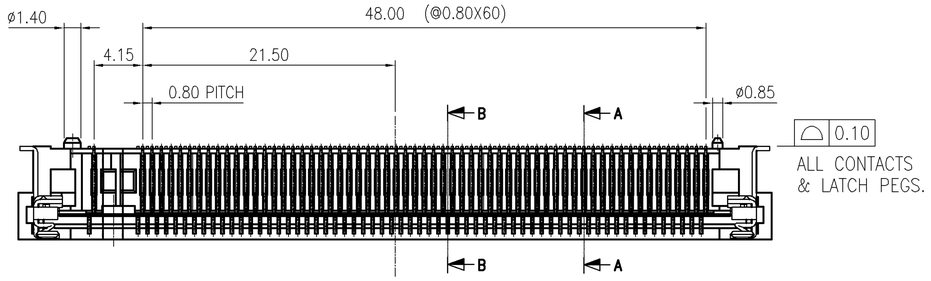

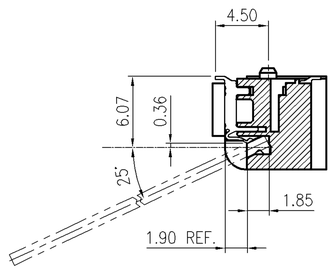

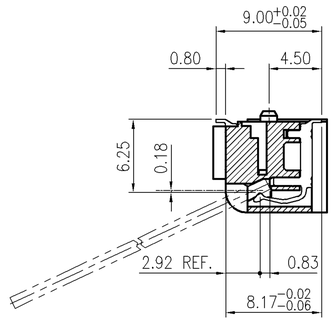

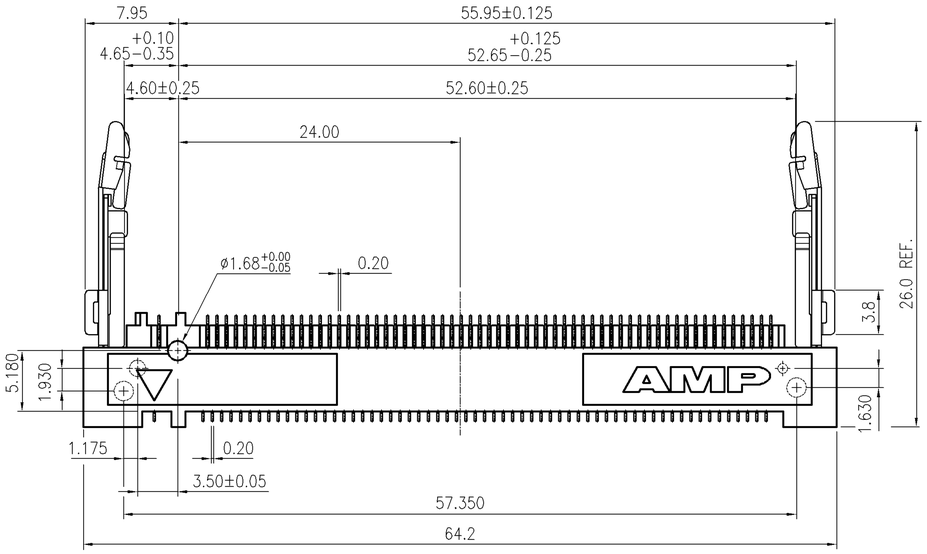

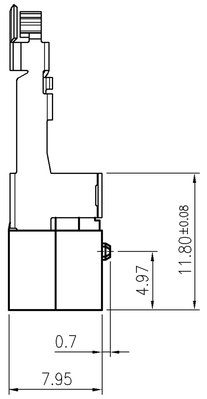

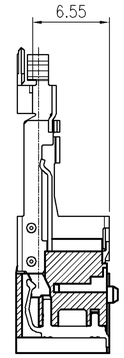

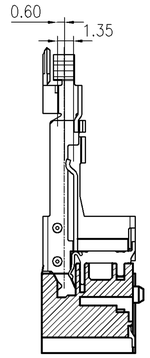

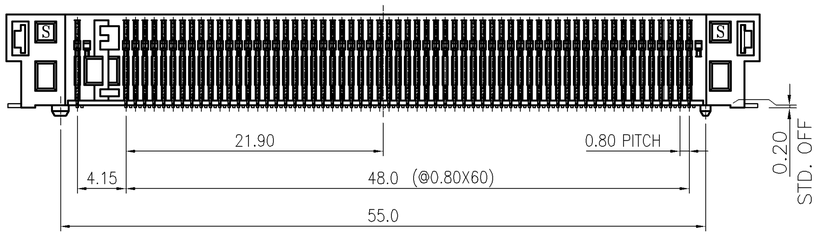

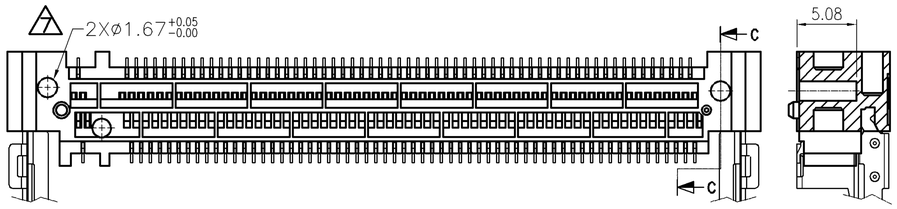

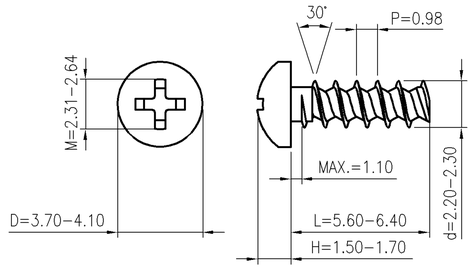

SCALE 4:1

M2.2X6 PT30
8 RECOMMENDED SCREW

NOTE:
7 SCREW LOCATION AS APPLICABLE PER CUSTOMER.
8 RECOMMENDED SCREW :
M2.2 X 6, PT 30 OR EQUIVALENT SCREW FOR THERMOPLASTIC.
9 TORQUE SCREWS TO 38–48 OZF–IN.

	W/	WHITE	1–440360–4
OBSOLETE		TRANSPARENT	1–440360–2
	HOLE	TRAY COLOR	PART NUMBER

THIS DRAWING IS A CONTROLLED DOCUMENT.

DIMENSIONS: mm

TOLERANCES UNLESS OTHERWISE SPECIFIED:

0 PLC	± –
1 PLC	± 0.15
2 PLC	± 0.1
3 PLC	± 0.05
4 PLC	± –
ANGLES	± 3°

MATERIAL –

FINISH –

DWN	–
CHK	–
APVD	–
PRODUCT SPEC	–
APPLICATION SPEC	–
WEIGHT	–

TE Connectivity

NAME
0.8mm PITCH FAX MODEM SOCKET, 124 POSITIONS

SIZE	CAGE CODE	DRAWING NO	RESTRICTED TO
A3	00779	C–440360	–

CUSTOMER DRAWING | SCALE – | SHEET 2 OF 7 | REV N1

THIS DRAWING IS UNPUBLISHED. RELEASED FOR PUBLICATION – , – .
© COPYRIGHT 2011 BY TYCO ELECTRONICS CORPORATION. ALL RIGHTS RESERVED.

LOC	DIST
DW	—

REVISIONS

P	LTR	DESCRIPTION	DATE	DWN	APVD
		SEE SHEET 1.			

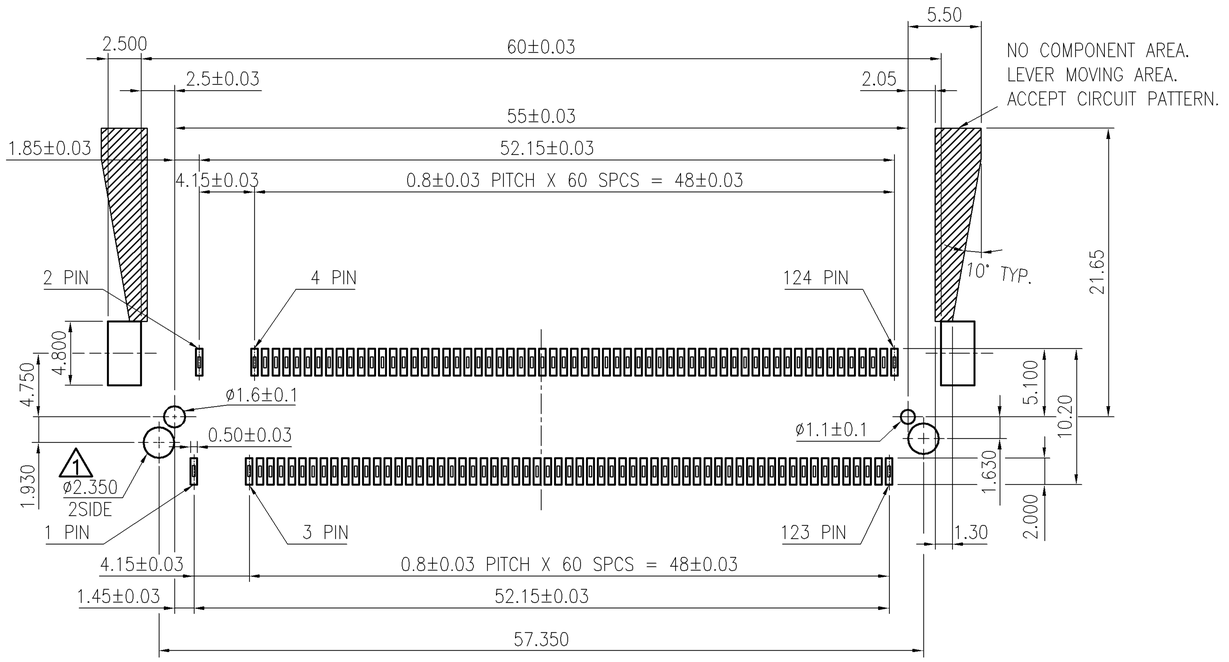

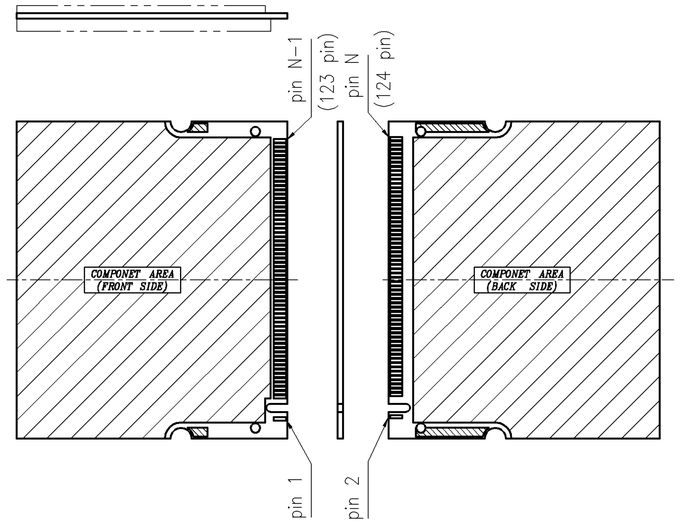

CIRCUT POSITION OF S.O.DIMM

NOTE:
1 THE HOLES ARE ONLY FOR P/N : 1-0440360-X.

RECOMMENDED P.C.B. BOARD PATTERN LAYOUT
(CONNECTOR MOUNTING SIDE)

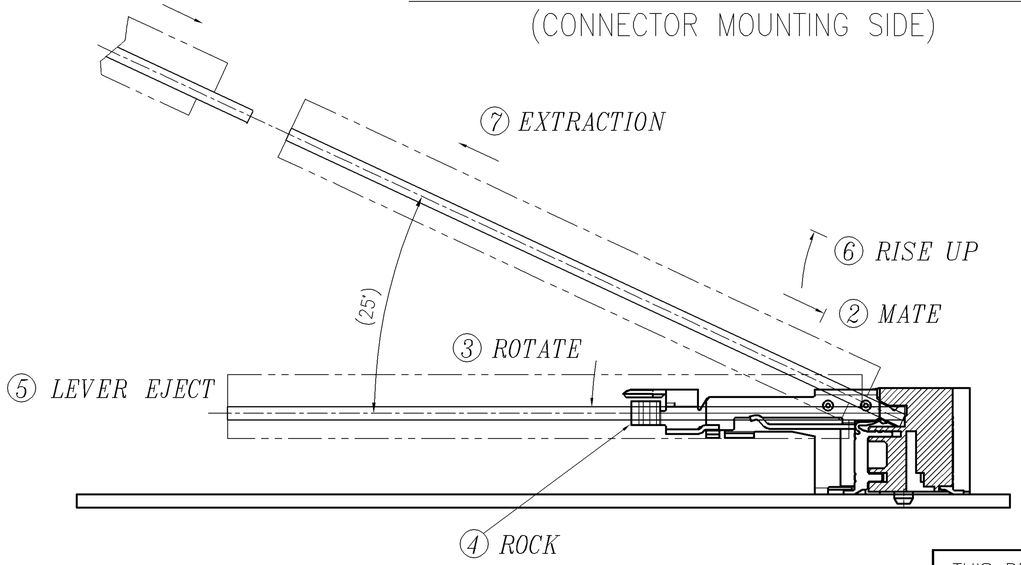

HOW TO MATE AND UNMATE

MATE: ① ~ ④
UNMATE: ⑤ ~ ⑦

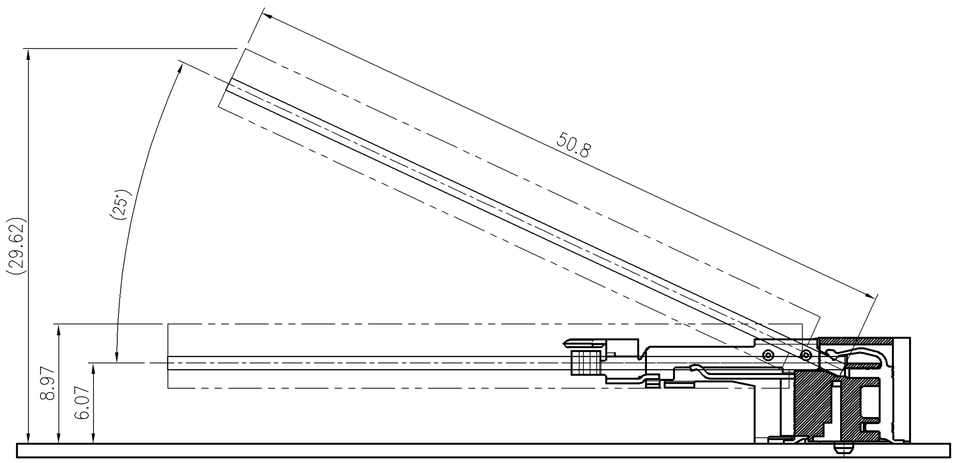

EJECT HEIGHT

THIS DRAWING IS A CONTROLLED DOCUMENT.

DIMENSIONS: mm

TOLERANCES UNLESS OTHERWISE SPECIFIED:
0 PLC ± –
1 PLC ± 0.15
2 PLC ± 0.1
3 PLC ± 0.05
4 PLC ± –
ANGLES ± 3°

MATERIAL –
FINISH –

DWN	–
CHK	–
APVD	–
PRODUCT SPEC	–
APPLICATION SPEC	–
WEIGHT	–

TE Connectivity

NAME
0.8mm PITCH FAX MODEM
SOCKET, 124 POSITIONS

SIZE	CAGE CODE	DRAWING NO	RESTRICTED TO
A3	00779	C-440360	—

CUSTOMER DRAWING | SCALE — | SHEET 3 OF 7 | REV N1

THIS DRAWING IS UNPUBLISHED. RELEASED FOR PUBLICATION -,- .
© COPYRIGHT 2011 BY TYCO ELECTRONICS CORPORATION. ALL RIGHTS RESERVED.

LOC	DIST
DW	—

REVISIONS

P	LTR	DESCRIPTION	DATE	DWN	APVD
		SEE SHEET 1.			

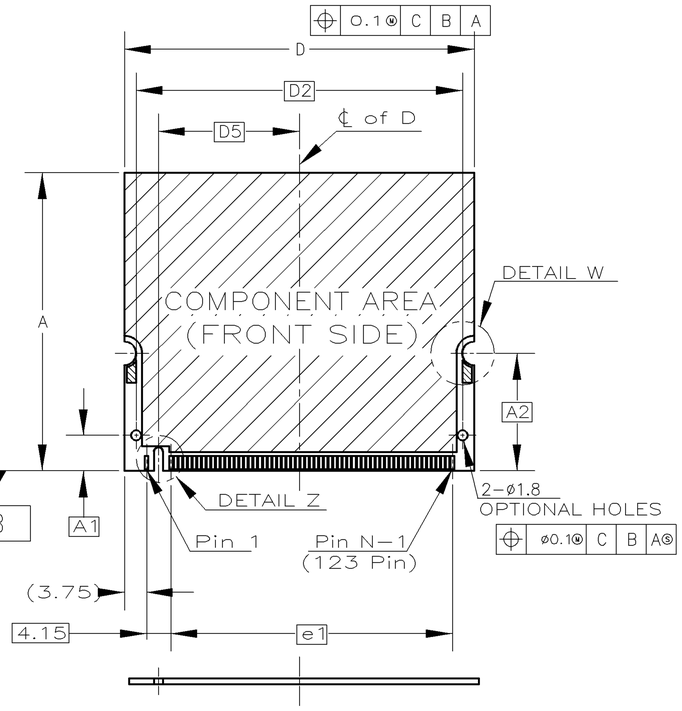

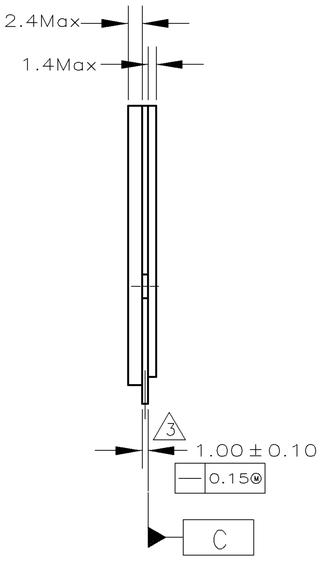

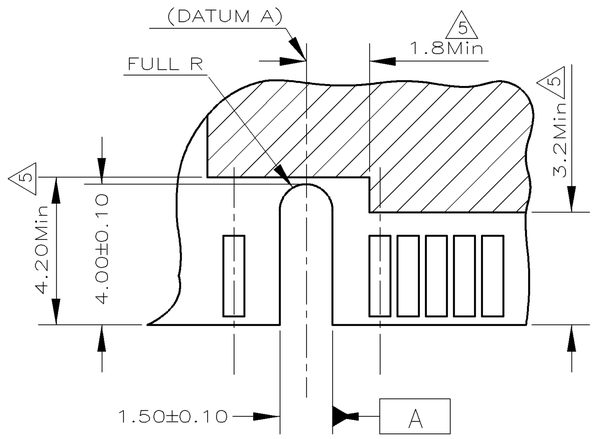

Detai : Z
(FRONT SIDE)

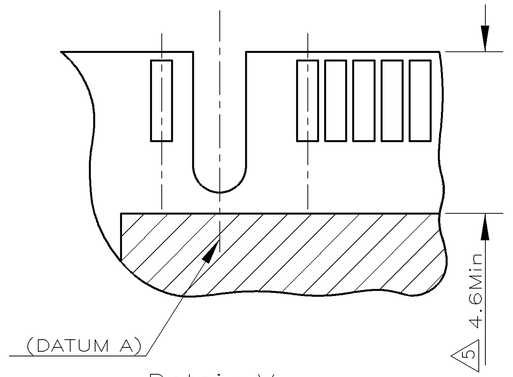

Detai : V
(BACK SIDE)

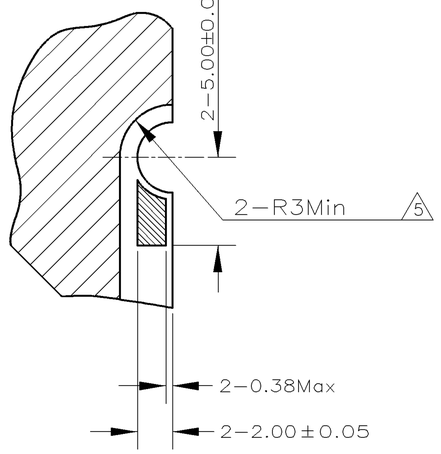

Detai : W
(FRONT SIDE)

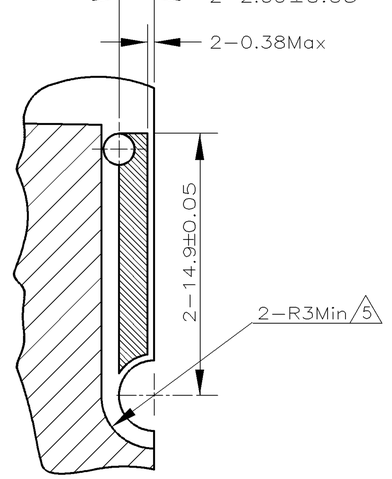

Detai : X
(BACK SIDE)

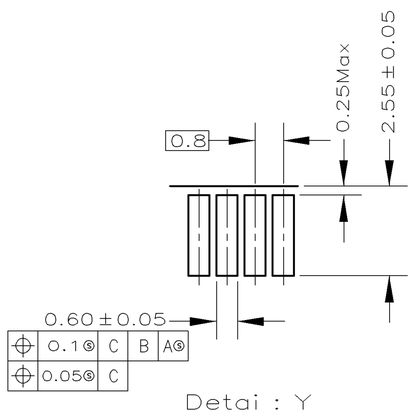

Detai : Y
(BACK SIDE)

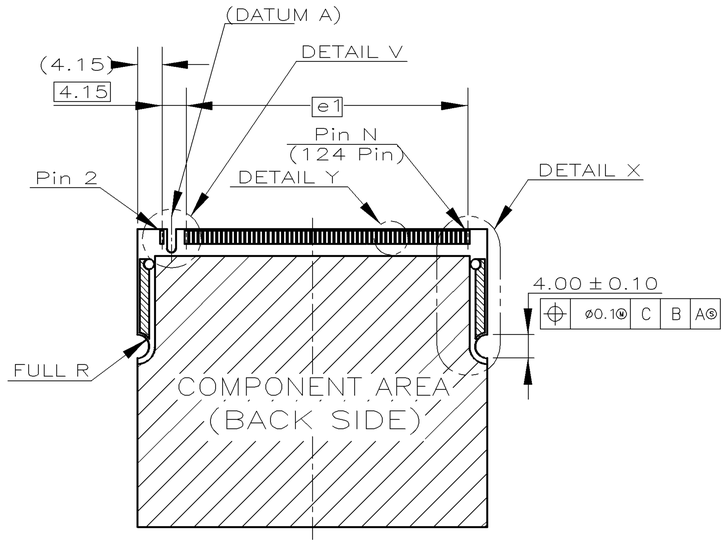

THIS DRAWING IS A CONTROLLED DOCUMENT.

DIMENSIONS: mm

TOLERANCES UNLESS OTHERWISE SPECIFIED:

0 PLC	± –
1 PLC	± 0.15
2 PLC	± 0.1
3 PLC	± 0.05
4 PLC	± –
ANGLES	± 3°

MATERIAL –

FINISH –

DWN	–
CHK	–
APVD	–
PRODUCT SPEC	—
APPLICATION SPEC	—
WEIGHT	—

TE Connectivity

NAME

0.8mm PITCH FAX MODEM SOCKET, 124 POSITIONS

SIZE	CAGE CODE	DRAWING NO	RESTRICTED TO
A3	00779	C-440360	—

CUSTOMER DRAWING | SCALE — | SHEET 4 OF 7 | REV N1

THIS DRAWING IS UNPUBLISHED. RELEASED FOR PUBLICATION -,- .
© COPYRIGHT 2011 BY TYCO ELECTRONICS CORPORATION. ALL RIGHTS RESERVED.

LOC	DIST
DW	—

REVISIONS

P	LTR	DESCRIPTION	DATE	DWN	APVD
		SEE SHEET 1.			

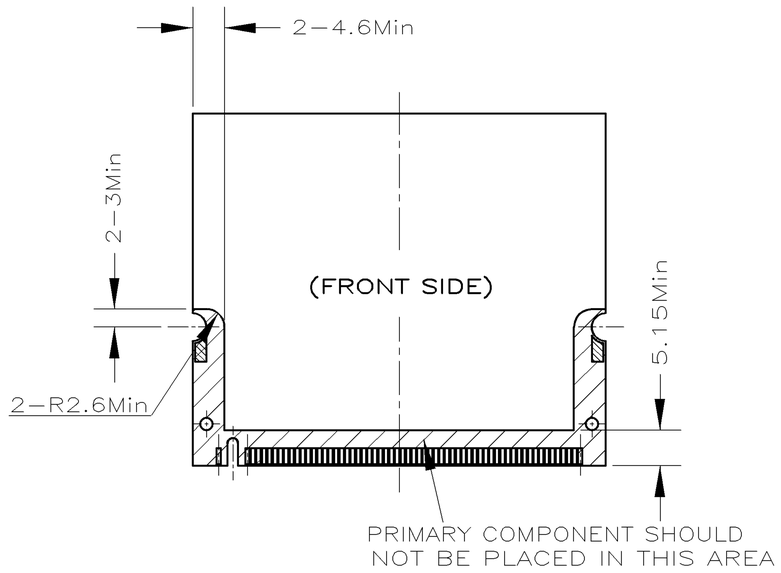

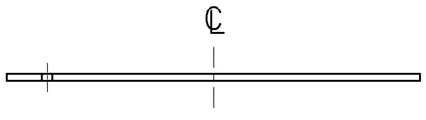

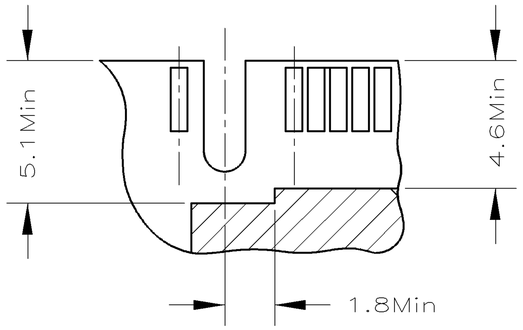

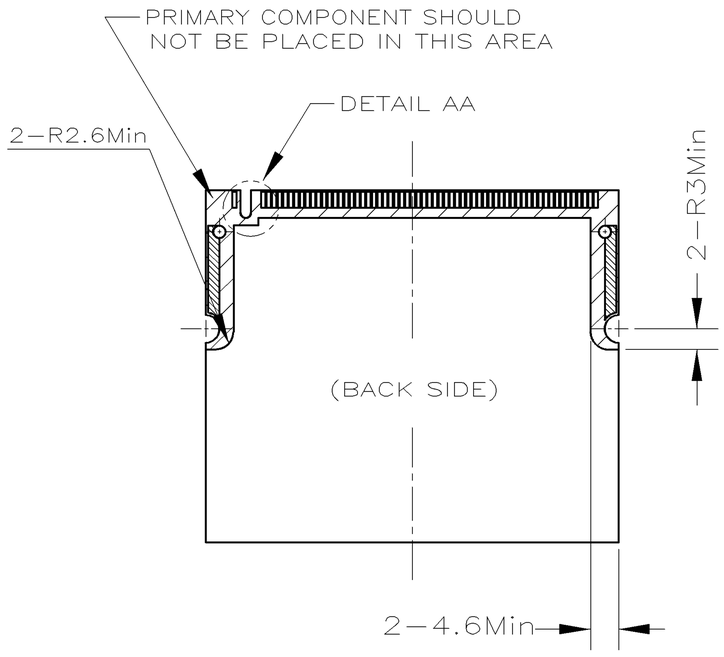

	VARIATIONS ALL DIMENSIONS IN mm					
	NORMAL HEIGHT 44.45			NORMAL HEIGHT 50.80		
	AA			BA		
SOYMBOL	MIN	NOM	MAX	MIN	NOM	MAX
A	44.3	44.45	44.60	50.65	50.80	50.95
A1	6.00 BSC			6.00 BSC		
A2	20.00 BSC			20.00 BSC		
D	59.45	59.6	59.75	59.45	59.6	59.75
D1	1.30 BSC			1.30 BSC		
D2	55.60 BSC			55.60 BSC		
D3	2.05 BSC			2.05 BSC		
D4	1.65 BSC			1.65 BSC		
D5	24.00 BSC			24.00 BSC		
e1	48.00 BSC			48.00 BSC		
N	124			124		

THIS DRAWING IS A CONTROLLED DOCUMENT.

DIMENSIONS: mm

TOLERANCES UNLESS OTHERWISE SPECIFIED:

0 PLC	± –
1 PLC	± 0.15
2 PLC	± 0.1
3 PLC	± 0.05
4 PLC	± –
ANGLES	± 3°

MATERIAL: –

FINISH: –

DWN	–
CHK	–
APVD	–
PRODUCT SPEC	–
APPLICATION SPEC	–
WEIGHT	–

TE Connectivity

NAME

0.8mm PITCH FAX MODEM SOCKET, 124 POSITIONS

SIZE	CAGE CODE	DRAWING NO	RESTRICTED TO
A3	00779	C-440360	–

CUSTOMER DRAWING | SCALE — | SHEET 5 OF 7 | REV N1

THIS DRAWING IS UNPUBLISHED. RELEASED FOR PUBLICATION –,– .
© COPYRIGHT 2011 BY TYCO ELECTRONICS CORPORATION. ALL RIGHTS RESERVED.

LOC	DIST
DW	—

REVISIONS

P	LTR	DESCRIPTION	DATE	DWN	APVD
		SEE SHEET 1.			

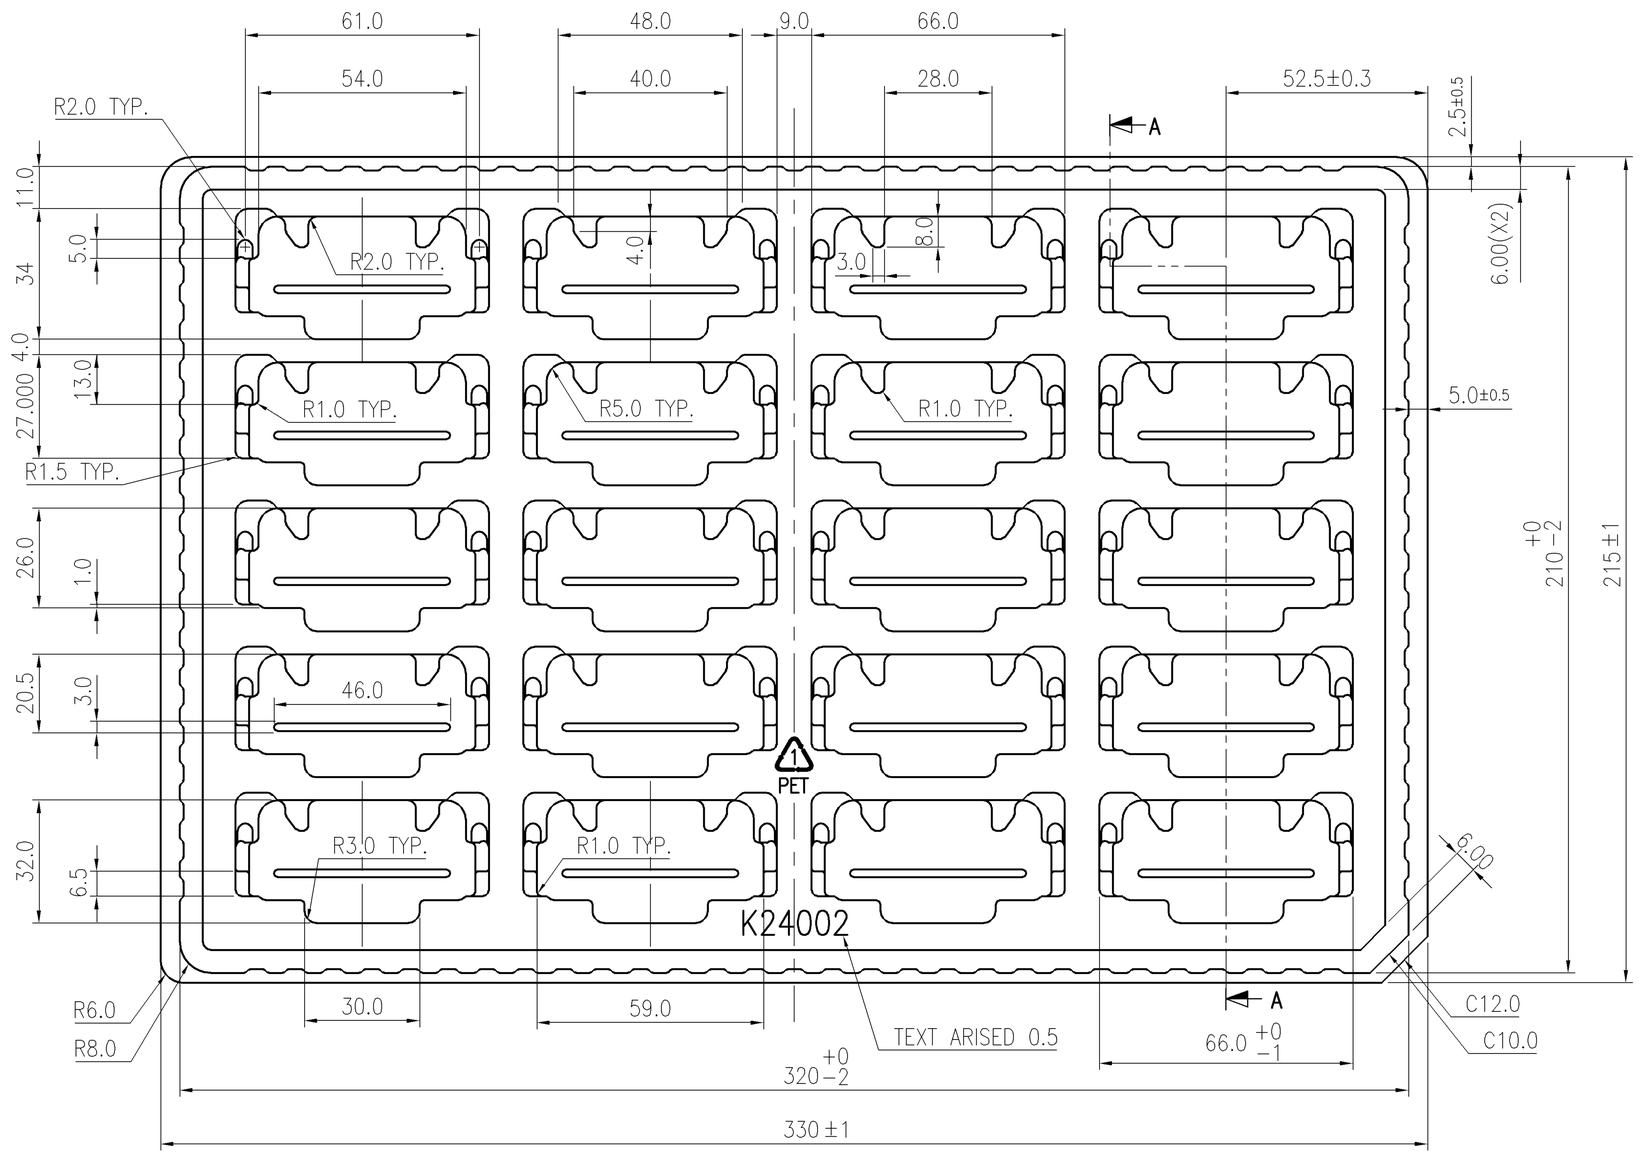

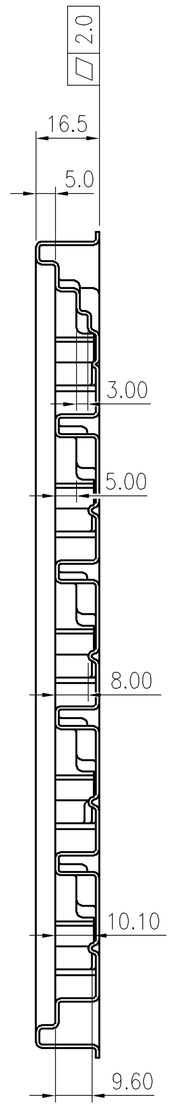

SEC. A–A

NOTES:

1. MATERIAL: PET, t=0.9 ± 0.20 mm.
2. ALLOWED RADIUS R0.5 UNLESS OTHERWISE SPECIFIED.
3. DRAFT ANGLE: 3° MAX.
4. PACKAGE: 30 TRAYS/CARTON, TOTAL: 600 PCS.

THIS DRAWING IS A CONTROLLED DOCUMENT.

DIMENSIONS: mm

TOLERANCES UNLESS OTHERWISE SPECIFIED:

0 PLC	± –
1 PLC	± 0.15
2 PLC	± 0.1
3 PLC	± 0.05
4 PLC	± –
ANGLES	± 3°

MATERIAL: –

FINISH: –

DWN	–
CHK	–
APVD	–
PRODUCT SPEC	—
APPLICATION SPEC	—
WEIGHT	—

TE Connectivity

NAME: 0.8mm PITCH FAX MODEM SOCKET, 124 POSITIONS

SIZE	CAGE CODE	DRAWING NO	RESTRICTED TO
A3	00779	C-440360	—

CUSTOMER DRAWING | SCALE — | SHEET 6 OF 7 | REV N1

THIS DRAWING IS UNPUBLISHED. RELEASED FOR PUBLICATION –,– .
© COPYRIGHT 2011 BY TYCO ELECTRONICS CORPORATION. ALL RIGHTS RESERVED.

LOC	DIST
DW	—

REVISIONS

P	LTR	DESCRIPTION	DATE	DWN	APVD
		SEE SHEET 1.			

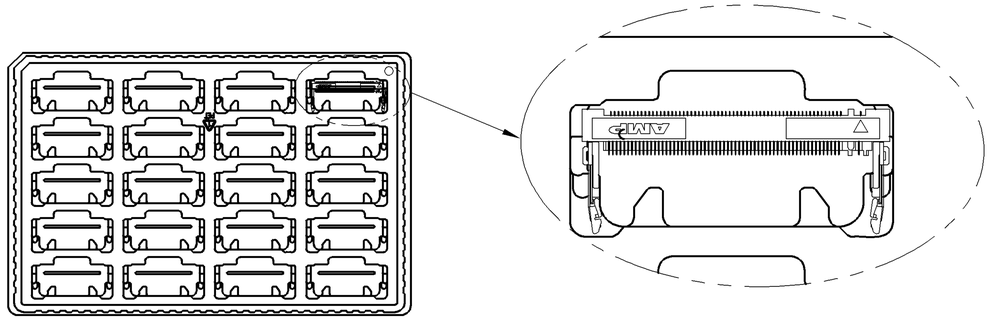

NOTES :
1. MATERIAL :
   TRAY: PVC, COLOR: TRANSPARENT.
   BOX: CORRUGATED FIBER
   TRANSPARENT BAG: PE, SIZE: 660mm*600mm*0.08mm
2. EACH BAG SHALL BE INCLUDED:
   * DESICCANT

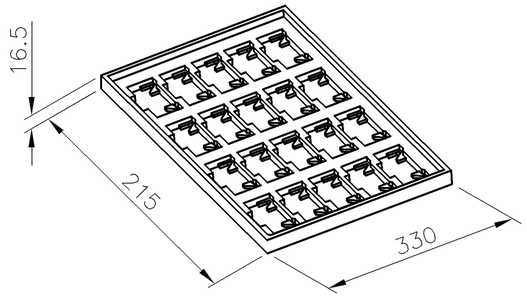

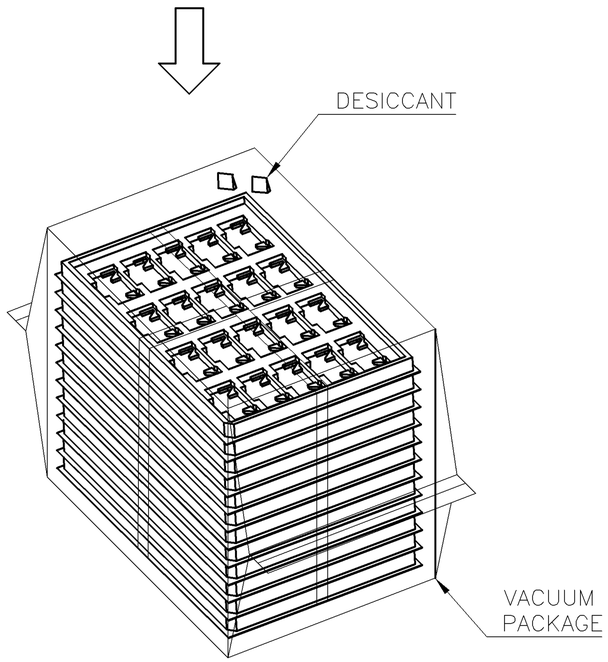

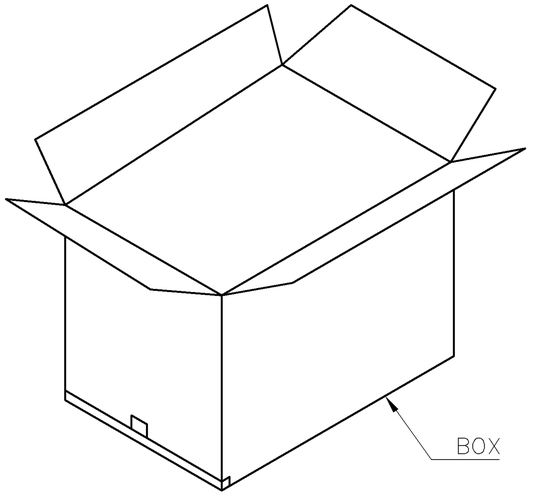

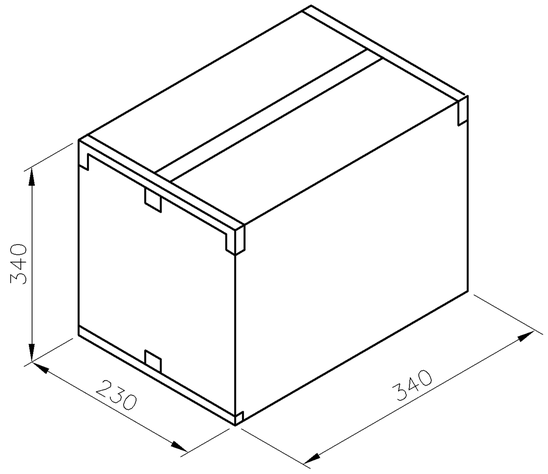

6.2 KG	3.5 KG	20	30	600
GROSS WEIGHT	NET WEIGHT	PCS/ TRAY	TRAY/ CARTON	PCS/ BOX

THIS DRAWING IS A CONTROLLED DOCUMENT.

DIMENSIONS: mm

TOLERANCES UNLESS OTHERWISE SPECIFIED:

0 PLC	± –
1 PLC	± 0.15
2 PLC	± 0.1
3 PLC	± 0.05
4 PLC	± –
ANGLES	± 3°

MATERIAL: –
FINISH: –

DWN: –
CHK: –
APVD: –
PRODUCT SPEC: —
APPLICATION SPEC: —
WEIGHT: —

TE Connectivity

NAME
0.8mm PITCH FAX MODEM SOCKET, 124 POSITIONS

SIZE	CAGE CODE	DRAWING NO	RESTRICTED TO
A3	00779	C-440360	—

CUSTOMER DRAWING | SCALE — | SHEET 7 OF 7 | REV N1

Компания «ЭлектроПласт» предлагает заключение долгосрочных отношений при поставках импортных электронных компонентов на взаимовыгодных условиях!

Наши преимущества:

- Оперативные поставки широкого спектра электронных компонентов отечественного и импортного производства напрямую от производителей и с крупнейших мировых складов;
- Поставка более 17-ти миллионов наименований электронных компонентов;
- Поставка сложных, дефицитных, либо снятых с производства позиций;
- Оперативные сроки поставки под заказ (от 5 рабочих дней);
- Экспресс доставка в любую точку России;
- Техническая поддержка проекта, помощь в подборе аналогов, поставка прототипов;
- Система менеджмента качества сертифицирована по Международному стандарту ISO 9001;
- Лицензия ФСБ на осуществление работ с использованием сведений, составляющих государственную тайну;
- Поставка специализированных компонентов (Xilinx, Altera, Analog Devices, Intersil, Interpoint, Microsemi, Aeroflex, Peregrine, Syfer, Eurofarad, Texas Instrument, Miteq, Cobham, E2V, MA-COM, Hittite, Mini-Circuits,General Dynamics и др.);

Помимо этого, одним из направлений компании «ЭлектроПласт» является направление «Источники питания». Мы предлагаем Вам помощь Конструкторского отдела:

- Подбор оптимального решения, техническое обоснование при выборе компонента;
- Подбор аналогов;
- Консультации по применению компонента;
- Поставка образцов и прототипов;
- Техническая поддержка проекта;
- Защита от снятия компонента с производства.

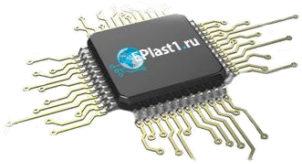

Как с нами связаться

Телефон: 8 (812) 309 58 32 (многоканальный)
Факс: 8 (812) 320-02-42
Электронная почта: org@eplast1.ru
Адрес: 198099, г. Санкт-Петербург, ул. Калинина, дом 2, корпус 4, литера А.