PRODUCT NUMBER	STATUS	APPLICATION	NOTES
~~73996-001~~	OBSOLETE	~~5 ROW HEADER~~	7,8
73996-002	ACTIVE (SEE SHT 1)	4 ROW SHROUD	
73996-011	ACTIVE (SEE SHT 2)	5 ROW HEADER	
73996-012	ACTIVE (SEE SHT 3)	5 ROW THICK CARD HEADER	
73996-013	ACTIVE (SEE SHT 4)	5 ROW HEADER (CUSTOMER SPECIAL)	

⑥ -002 CAN BE APPLIED TO:

HYBRID HEADER HOUSING P/N	SHROUD P/N
88911	70203
88913	89028

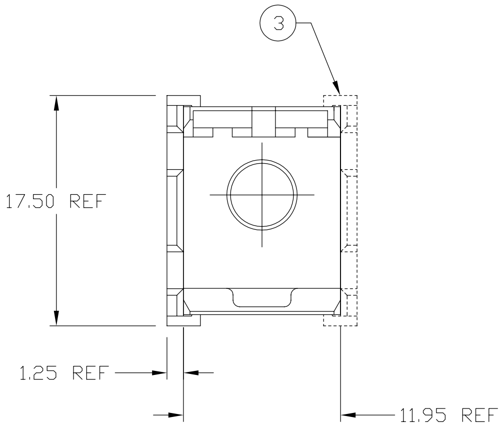

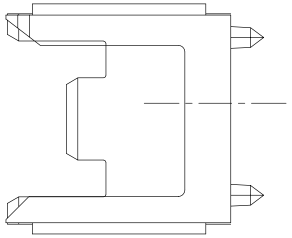

73996-002

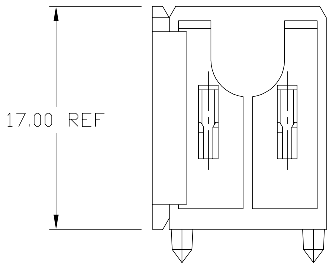

NOTES
1-MATERIAL-NYLON 30% GLASS-FILLED
FLAME RETARDANT ACC. UL 94-VO
COLOR-NATURAL

2-SHOWN WITH, A METRAL 4-ROW, 88911-101, 12MM HYBRID HEADER HOUSING, WHICH MUST BE ORDERED SEPARATELY.

③-END WALL CAN BE USED ON EITHER SIDE OF HEADER

4-ENDWALL CAN ALSO BE USED WITH STANDARD METRAL 4-ROW SHROUDS

5-REFERENCE PRODUCT SPEC GS-12-199.

⑥-THIS TABLE IS NOT A COMPLETE LISTING BUT REPRESENTS APPLICABLE PRODUCT OFFERINGS. FOR OTHER PRODUCT OFFERINGS, CONTACT YOUR LOCAL FCI OFFICE.

⑦-ADD "LF" SUFFIX AT THE END OF PART NUMBER FOR LEAD FREE OPTION.

⑧-THIS PRODUCT MEETS EUROPEAN UNION DIRECTIVES AND OTHER COUNTRY REGULATION AS DESCRIBED IN GS-22-008.

9-THE HOUSING WILL WITHSTAND EXPOSURE TO 260°C PEAK TEMPERATURE FOR 15 SECONDS IN A WAVE SOLDER APPLICATION WITH A 1.5mm MINIMUM THICK CIRCUIT BOARD. SEE APPLICATION NOTES/PROCEDURES IF THEY ARE AVAILABLE.

mat'l. code

surface ISO 1302 √

tolerance ISO 406 ISO 1101

tolerances unless otherwise specified

angles

linear

projection

MM

scale 1:1

product family
METRAL ACC.

title
HEADER/SHROUD
END WALL

dwg no 73996

sheet 1 of 3

size A3

type Product Customer Drawing

ltr	ecn no	dr	date			
A	V80952	GCR	6/3/98			
B	V02723	JRV	11/2/00			
C	V02783	JWS	11/29/00			
D	V11167	RPM	4/9/01	dr	C.DAILY	12/18/01
E	V12829	CGD	12/18/01	engr	B.MATTHEWS	12/18/01
F	M06-0353	MHT	9/06/06	chr	B.MATTHEWS	12/18/01
				appd	B.MATTHEWS	12/18/01

sheet	revision	F	F	F
index	sheet	1	2	3

FCIconnect.com

Copyright FCI

form: A3

PRODUCT NUMBER	APPLICATION
73996−011	5 ROW HEADER & SHROUD

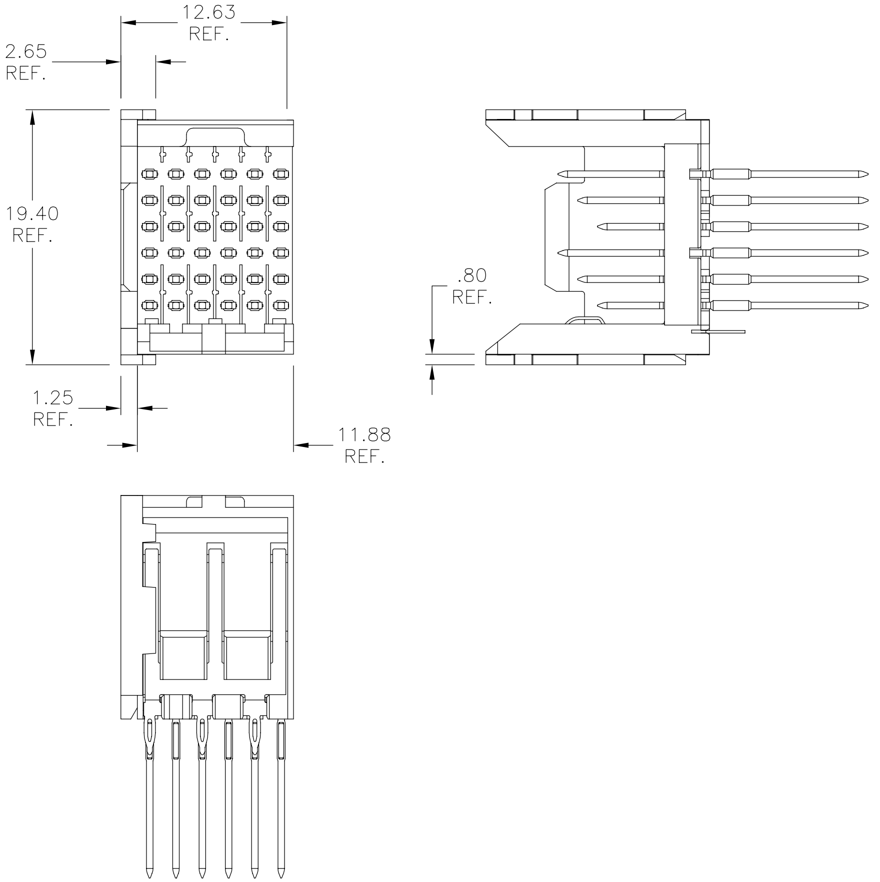

⑥ −011 CAN BE APPLIED TO:

HEADER P/N	SHROUD P/N
55406	52000
73983	73475
74977	73993
84817	74773
85834	84621
85854	84818
89006	89055
89007	98161
89008	−
89009	−
89099	−

NOTES

1−MATERIAL−NYLON 30% GLASS−FILLED
FLAME RETARDANT ACC. UL 94−VO
COLOR−NATURAL

2−SHOWN WITH, A METRAL 1000 5−ROW, 12MM HEADER, WHICH MUST BE ORDERED SEPARATELY

3−END WALL CAN BE USED ON EITHER SIDE OF HEADER

4−ENDWALL CAN ALSO BE USED WITH STANDARD METRAL 5−ROW HEADERS & SHROUDS

5−REFERENCE PRODUCT SPEC GS−12−199.

⑥−THIS TABLE IS NOT A COMPLETE LISTING BUT REPRESENTS APPLICABLE PRODUCT OFFERINGS. FOR OTHER PRODUCT OFFERINGS, CONTACT YOUR LOCAL FCI OFFICE.

73996−011

mat'l. code
surface ISO 1302
tolerance ISO 406 ISO 1101
projection
product family METRAL ACC.

ltr	ecn no	dr	date
F			

tolerances unless otherwise specified
angles
linear
MM
scale 1:1

title
HEADER/SHROUD
END WALL

dr	C.DAILY	12/18/01
engr	B.MATTHEWS	12/18/01
chr	B.MATTHEWS	12/18/01
appd	B.MATTHEWS	12/18/01

dwg no 73996
sheet2 of 3
size A3
type Product Customer Drawing

sheet index
revision sheet

FCIconnect.com

Copyright FCI

PDM: Rev:F   STATUS:Released   Printed: Aug 01, 2010

PRODUCT NUMBER	APPLICATION
73996-012	5 ROW THICK CARD HEADER

⑥ -012 CAN BE APPLIED TO:

HEADER P/N	SHROUD P/N
84881	84882
84809	84811

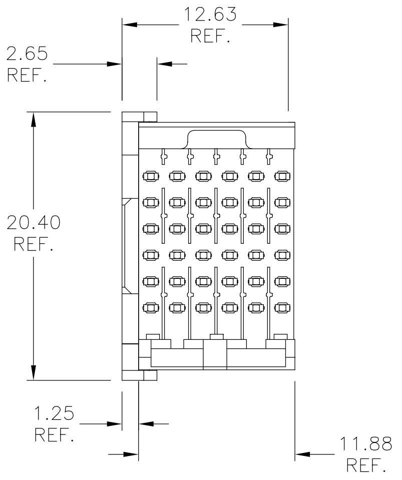

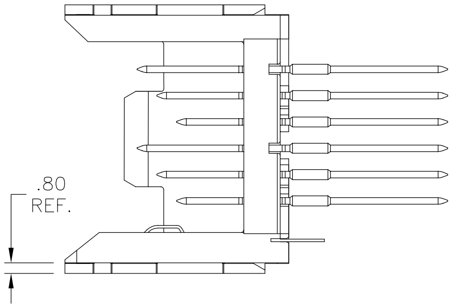

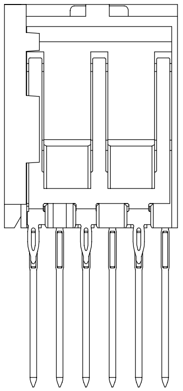

NOTES
1-MATERIAL-NYLON 30% GLASS-FILLED
FLAME RETARDANT ACC. UL 94-VO
COLOR-NATURAL
2-SHOWN WITH, A METRAL 1000 5-ROW, 12MM HEADER,
WHICH MUST BE ORDERED SEPARATELY
3-END WALL CAN BE USED ON EITHER SIDE OF HEADER
4-ENDWALL CAN ALSO BE USED WITH STANDARD METRAL
5-ROW THICK CARD HEADERS & SHROUDS
5-REFERENCE PRODUCT SPEC GS-12-199.
⑥-THIS TABLE IS NOT A COMPLETE LISTING BUT
REPRESENTS APPLICABLE PRODUCT OFFERINGS.
FOR OTHER PRODUCT OFFERINGS, CONTACT YOUR
LOCAL FCI OFFICE.

73996-012

mat'l. code				surface ISO 1302 √	tolerance ISO 406 ISO 1101	projection	product family METRAL ACC.
ltr	ecn no	dr	date	tolerances unless otherwise specified			title HEADER/SHROUD END WALL
F				angles	linear	MM	
						scale 1:1	
				dr	C.DAILY	12/18/01	dwg no sheet3 of 3 size 73996 A3
				engr	B.MATTHEWS	12/18/01	
				chr	B.MATTHEWS	12/18/01	
				appd	B.MATTHEWS	12/18/01	type Product Customer Drawing
sheet index	revision sheet						

FCIconnect.com

Copyright FCI

form: A3

PDM: Rev:F STATUS:Released Printed: Aug 01, 2010

Компания «ЭлектроПласт» предлагает заключение долгосрочных отношений при поставках импортных электронных компонентов на взаимовыгодных условиях!

Наши преимущества:

- Оперативные поставки широкого спектра электронных компонентов отечественного и импортного производства напрямую от производителей и с крупнейших мировых складов;
- Поставка более 17-ти миллионов наименований электронных компонентов;
- Поставка сложных, дефицитных, либо снятых с производства позиций;
- Оперативные сроки поставки под заказ (от 5 рабочих дней);
- Экспресс доставка в любую точку России;
- Техническая поддержка проекта, помощь в подборе аналогов, поставка прототипов;
- Система менеджмента качества сертифицирована по Международному стандарту ISO 9001;
- Лицензия ФСБ на осуществление работ с использованием сведений, составляющих государственную тайну;
- Поставка специализированных компонентов (Xilinx, Altera, Analog Devices, Intersil, Interpoint, Microsemi, Aeroflex, Peregrine, Syfer, Eurofarad, Texas Instrument, Miteq, Cobham, E2V, MA-COM, Hittite, Mini-Circuits,General Dynamics и др.);

Помимо этого, одним из направлений компании «ЭлектроПласт» является направление «Источники питания». Мы предлагаем Вам помощь Конструкторского отдела:

- Подбор оптимального решения, техническое обоснование при выборе компонента;
- Подбор аналогов;
- Консультации по применению компонента;
- Поставка образцов и прототипов;
- Техническая поддержка проекта;
- Защита от снятия компонента с производства.

Как с нами связаться

Телефон: 8 (812) 309 58 32 (многоканальный)
Факс: 8 (812) 320-02-42
Электронная почта: org@eplast1.ru
Адрес: 198099, г. Санкт-Петербург, ул. Калинина, дом 2, корпус 4, литера А.