

THIS DRAWING IS UNPUBLISHED. RELEASED FOR PUBLICATION -.-.
© COPYRIGHT 2005 BY TYCO ELECTRONICS CORPORATION. ALL RIGHTS RESERVED.


LOC	DIST
AD	25

REVISIONS


P	LTR	DESCRIPTION	DATE	DWN	APVD
	L1	REV PER ECO-06-028919	08FEB07	JRP	AMS

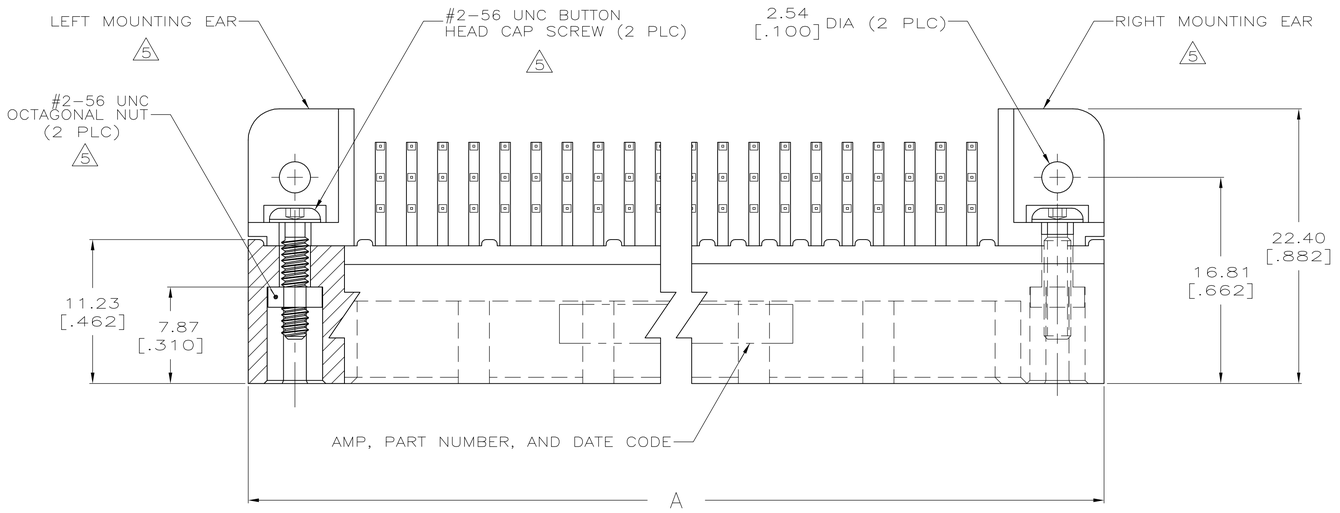

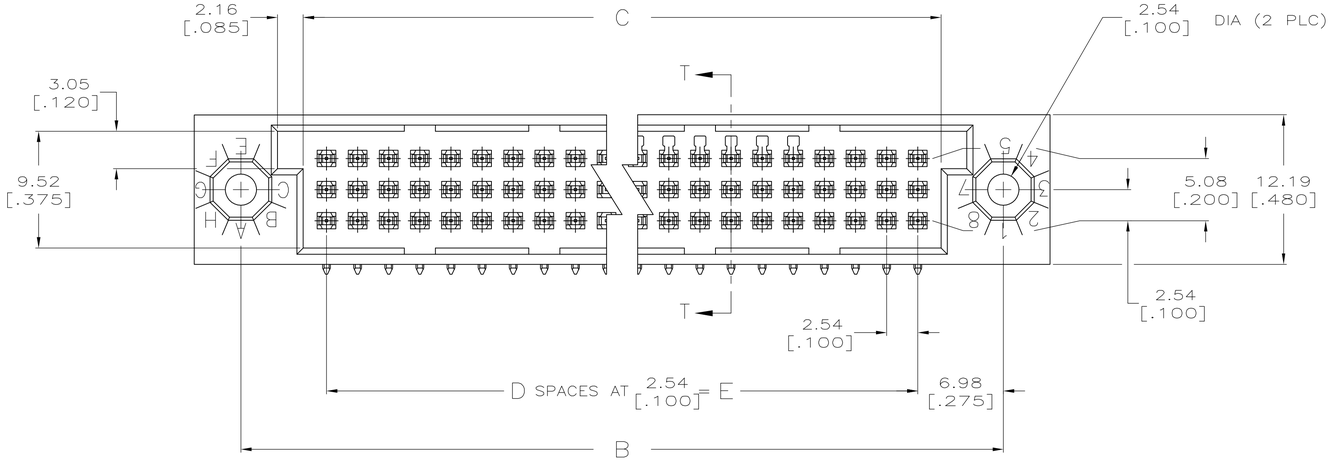

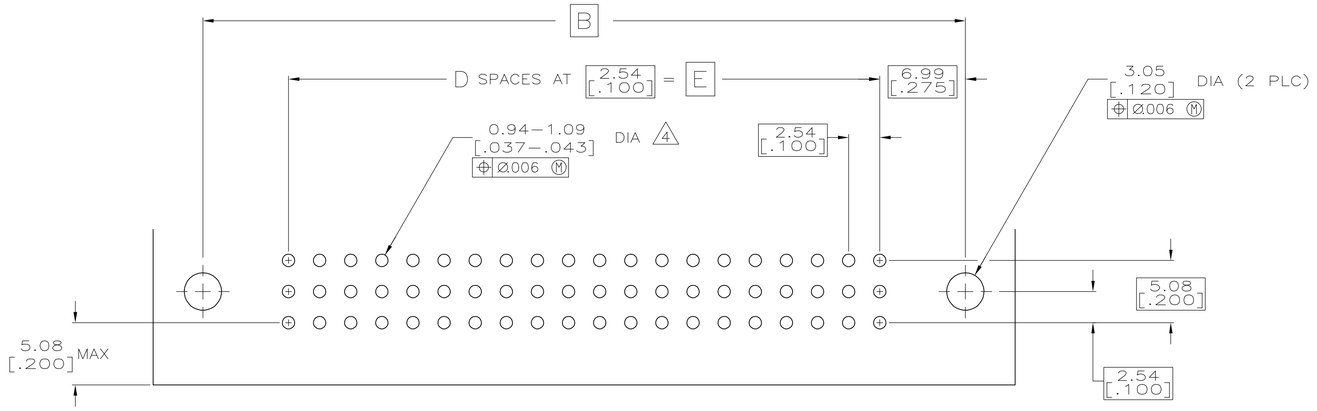

RECOMMENDED P.C. BOARD LAYOUT

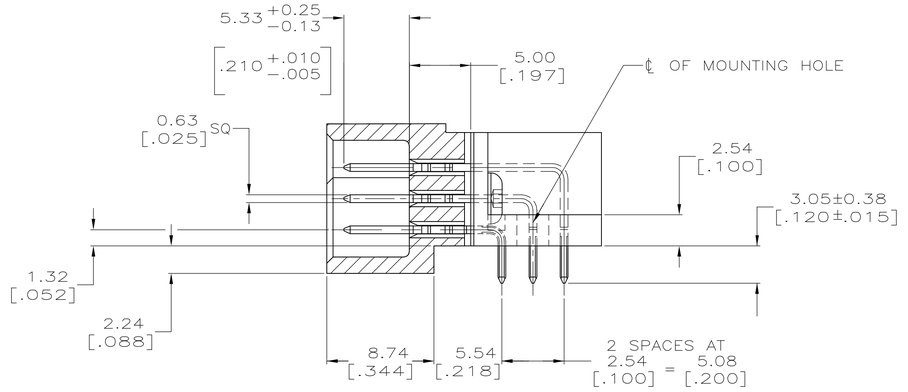

SECTION T-T

THIS DRAWING IS A CONTROLLED DOCUMENT.

DIMENSIONS: mm [INCHES]

TOLERANCES UNLESS OTHERWISE SPECIFIED:
0 PLC ± -
1 PLC ± -
2 PLC ± -
3 PLC ± 0.13 [.005]
4 PLC ± -
ANGLES ± -

MATERIAL 1 2
FINISH 3

DWN	R.K. SEIFRIED	05/17/90
CHK	J.D.WEARY	02/11/92
APVD	J.D.WEARY	02/11/92
PRODUCT SPEC	—	
APPLICATION SPEC	—	
WEIGHT	—	

Tyco Electronics Corporation
Harrisburg, PA 17105-3608

NAME: ASSY, HDI, 3 ROW,RIGHT ANGLE PIN 3.05 [.120] LONG SOLDER TAILS, .00076 [.000030] GOLD PLATE

SIZE	CAGE CODE	DRAWING NO	RESTRICTED TO
A1	00779	C-533288	—

CUSTOMER DRAWING | SCALE 4:1 | SHEET 1 OF 2 | REV L1

THIS DRAWING IS UNPUBLISHED. RELEASED FOR PUBLICATION -,- .
© COPYRIGHT - BY TYCO ELECTRONICS CORPORATION. ALL RIGHTS RESERVED.

LOC	DIST
AD	25

REVISIONS

P	LTR	DESCRIPTION	DATE	DWN	APVD
	—	SEE SHEET 1	–	—	—

1. HOUSING MATERIAL: THERMOPLASTIC, COLOR—BLACK.
2. CONTACT MATERIAL: PHOSPHOR BRONZE.
3. CONTACT FINISH: .00127—.00254 [.000050—.000100] NICKEL UNDERPLATE ALL OVER; .00076 [.000030] GOLD PLATE IN CONTACT AREA, TIN—LEAD PLATED SOLDER TAILS.
4. RIGHT ANGLE PIN RECOMMENDED P.C. BOARD HOLE SIZES ARE 0.94—1.09 [.037—.043]; RECOMMENDED PAD DIA IS 1.52 [.060].
5. MOUNTING EARS AND HARDWARE PURCHASED SEPARATELY, KIT PART NUMBER 533050—1.
6. DIMENSIONS IN BRACKETS ARE IN INCHES.
7. HOUSINGS WITH CENTER MOUNTING IS RECOMMENDED FOR ASSEMBLIES HAVING 75 CONTACTS PER ROW OR MORE.
8. PART NUMBER IS OBSOLETE.

E	D	C	B	A	POSN	PART NUMBER
144.78 [5.700]	~~57~~	148.59 [5.850]	158.75 [6.250]	166.37 [6.550]	~~174~~	1—533288—8
251.46 [9.900]	~~99~~	255.27 [10.050]	265.43 [10.450]	273.05 [10.750]	~~300~~	1—533288—7
238.76 [9.400]	~~94~~	242.57 [9.550]	252.73 [9.950]	260.35 [10.250]	~~285~~	1—533288—6
226.06 [8.900]	~~89~~	229.87 [9.050]	240.03 [9.450]	247.65 [9.750]	~~270~~	1—533288—5
213.36 [8.400]	~~84~~	217.17 [8.550]	227.33 [8.950]	234.95 [9.250]	~~255~~	1—533288—4
200.66 [7.900]	~~79~~	204.47 [8.050]	214.63 [8.450]	222.25 [8.750]	~~240~~	1—533288—3
187.96 [7.400]	~~74~~	191.77 [7.550]	201.93 [7.950]	209.55 [8.250]	~~225~~	1—533288—2
175.26 [6.900]	~~69~~	179.07 [7.050]	189.23 [7.450]	196.85 [7.750]	~~210~~	1—533288—1
162.56 [6.400]	~~64~~	166.37 [6.550]	176.53 [6.950]	184.15 [7.250]	~~195~~	1—533288—0
149.86 [5.900]	~~59~~	153.67 [6.050]	163.83 [6.450]	171.45 [6.750]	~~180~~	533288—9
137.16 [5.400]	~~54~~	140.97 [5.550]	151.13 [5.950]	158.75 [6.250]	~~165~~	533288—8
124.46 [4.900]	49	128.27 [5.050]	138.43 [5.450]	146.05 [5.750]	150	533288—7
111.76 [4.400]	~~44~~	115.57 [4.550]	125.73 [4.950]	133.35 [5.250]	~~135~~	533288—6
99.06 [3.900]	39	102.87 [4.050]	113.03 [4.450]	120.65 [4.750]	120	533288—5
86.36 [3.400]	~~34~~	90.17 [3.550]	100.33 [3.950]	107.95 [4.250]	~~105~~	533288—4
78.74 [3.100]	~~31~~	82.55 [3.250]	92.71 [3.650]	100.33 [3.950]	~~96~~	533288—3
73.66 [2.900]	~~29~~	77.47 [3.050]	87.63 [3.450]	95.25 [3.750]	~~90~~	533288—2
60.96 [2.400]	~~24~~	64.77 [2.550]	74.93 [2.950]	82.55 [3.250]	~~75~~	533288—1

THIS DRAWING IS A CONTROLLED DOCUMENT.

DIMENSIONS: mm [INCHES]

TOLERANCES UNLESS OTHERWISE SPECIFIED:
0 PLC ± –
1 PLC ± –
2 PLC ± –
3 PLC ± 0.13 [.005]
4 PLC ± –
ANGLES ± –

MATERIAL 1 2
FINISH 3

DWN R.K. SEIFRIED 05/17/90
CHK J.D.WEARY 02/11/92
APVD J.D.WEARY 02/11/92
PRODUCT SPEC —
APPLICATION SPEC —
WEIGHT —

tyco Electronics
Tyco Electronics Corporation
Harrisburg, PA 17105-3608

NAME
ASSY, HDI, 3 ROW, RIGHT ANGLE PIN
3.05 [.120] LONG SOLDER TAILS,
.00076 [.000030] GOLD PLATE

SIZE	CAGE CODE	DRAWING NO	RESTRICTED TO
A1	00779	C-533288	—

CUSTOMER DRAWING | SCALE 4:1 | SHEET 2 OF 2 | REV L1


Компания «ЭлектроПласт» предлагает заключение долгосрочных отношений при поставках импортных электронных компонентов на взаимовыгодных условиях!

Наши преимущества:

- Оперативные поставки широкого спектра электронных компонентов отечественного и импортного производства напрямую от производителей и с крупнейших мировых складов;
- Поставка более 17-ти миллионов наименований электронных компонентов;
- Поставка сложных, дефицитных, либо снятых с производства позиций;
- Оперативные сроки поставки под заказ (от 5 рабочих дней);
- Экспресс доставка в любую точку России;
- Техническая поддержка проекта, помощь в подборе аналогов, поставка прототипов;
- Система менеджмента качества сертифицирована по Международному стандарту ISO 9001;
- Лицензия ФСБ на осуществление работ с использованием сведений, составляющих государственную тайну;
- Поставка специализированных компонентов (Xilinx, Altera, Analog Devices, Intersil, Interpoint, Microsemi, Aeroflex, Peregrine, Syfer, Eurofarad, Texas Instrument, Miteq, Cobham, E2V, MA-COM, Hittite, Mini-Circuits,General Dynamics и др.);

Помимо этого, одним из направлений компании «ЭлектроПласт» является направление «Источники питания». Мы предлагаем Вам помощь Конструкторского отдела:

- Подбор оптимального решения, техническое обоснование при выборе компонента;
- Подбор аналогов;
- Консультации по применению компонента;
- Поставка образцов и прототипов;
- Техническая поддержка проекта;
- Защита от снятия компонента с производства.

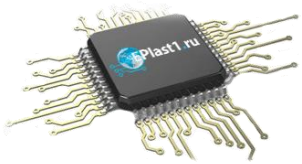

Как с нами связаться

Телефон: 8 (812) 309 58 32 (многоканальный)
Факс: 8 (812) 320-02-42
Электронная почта: org@eplast1.ru
Адрес: 198099, г. Санкт-Петербург, ул. Калинина, дом 2, корпус 4, литера А.